

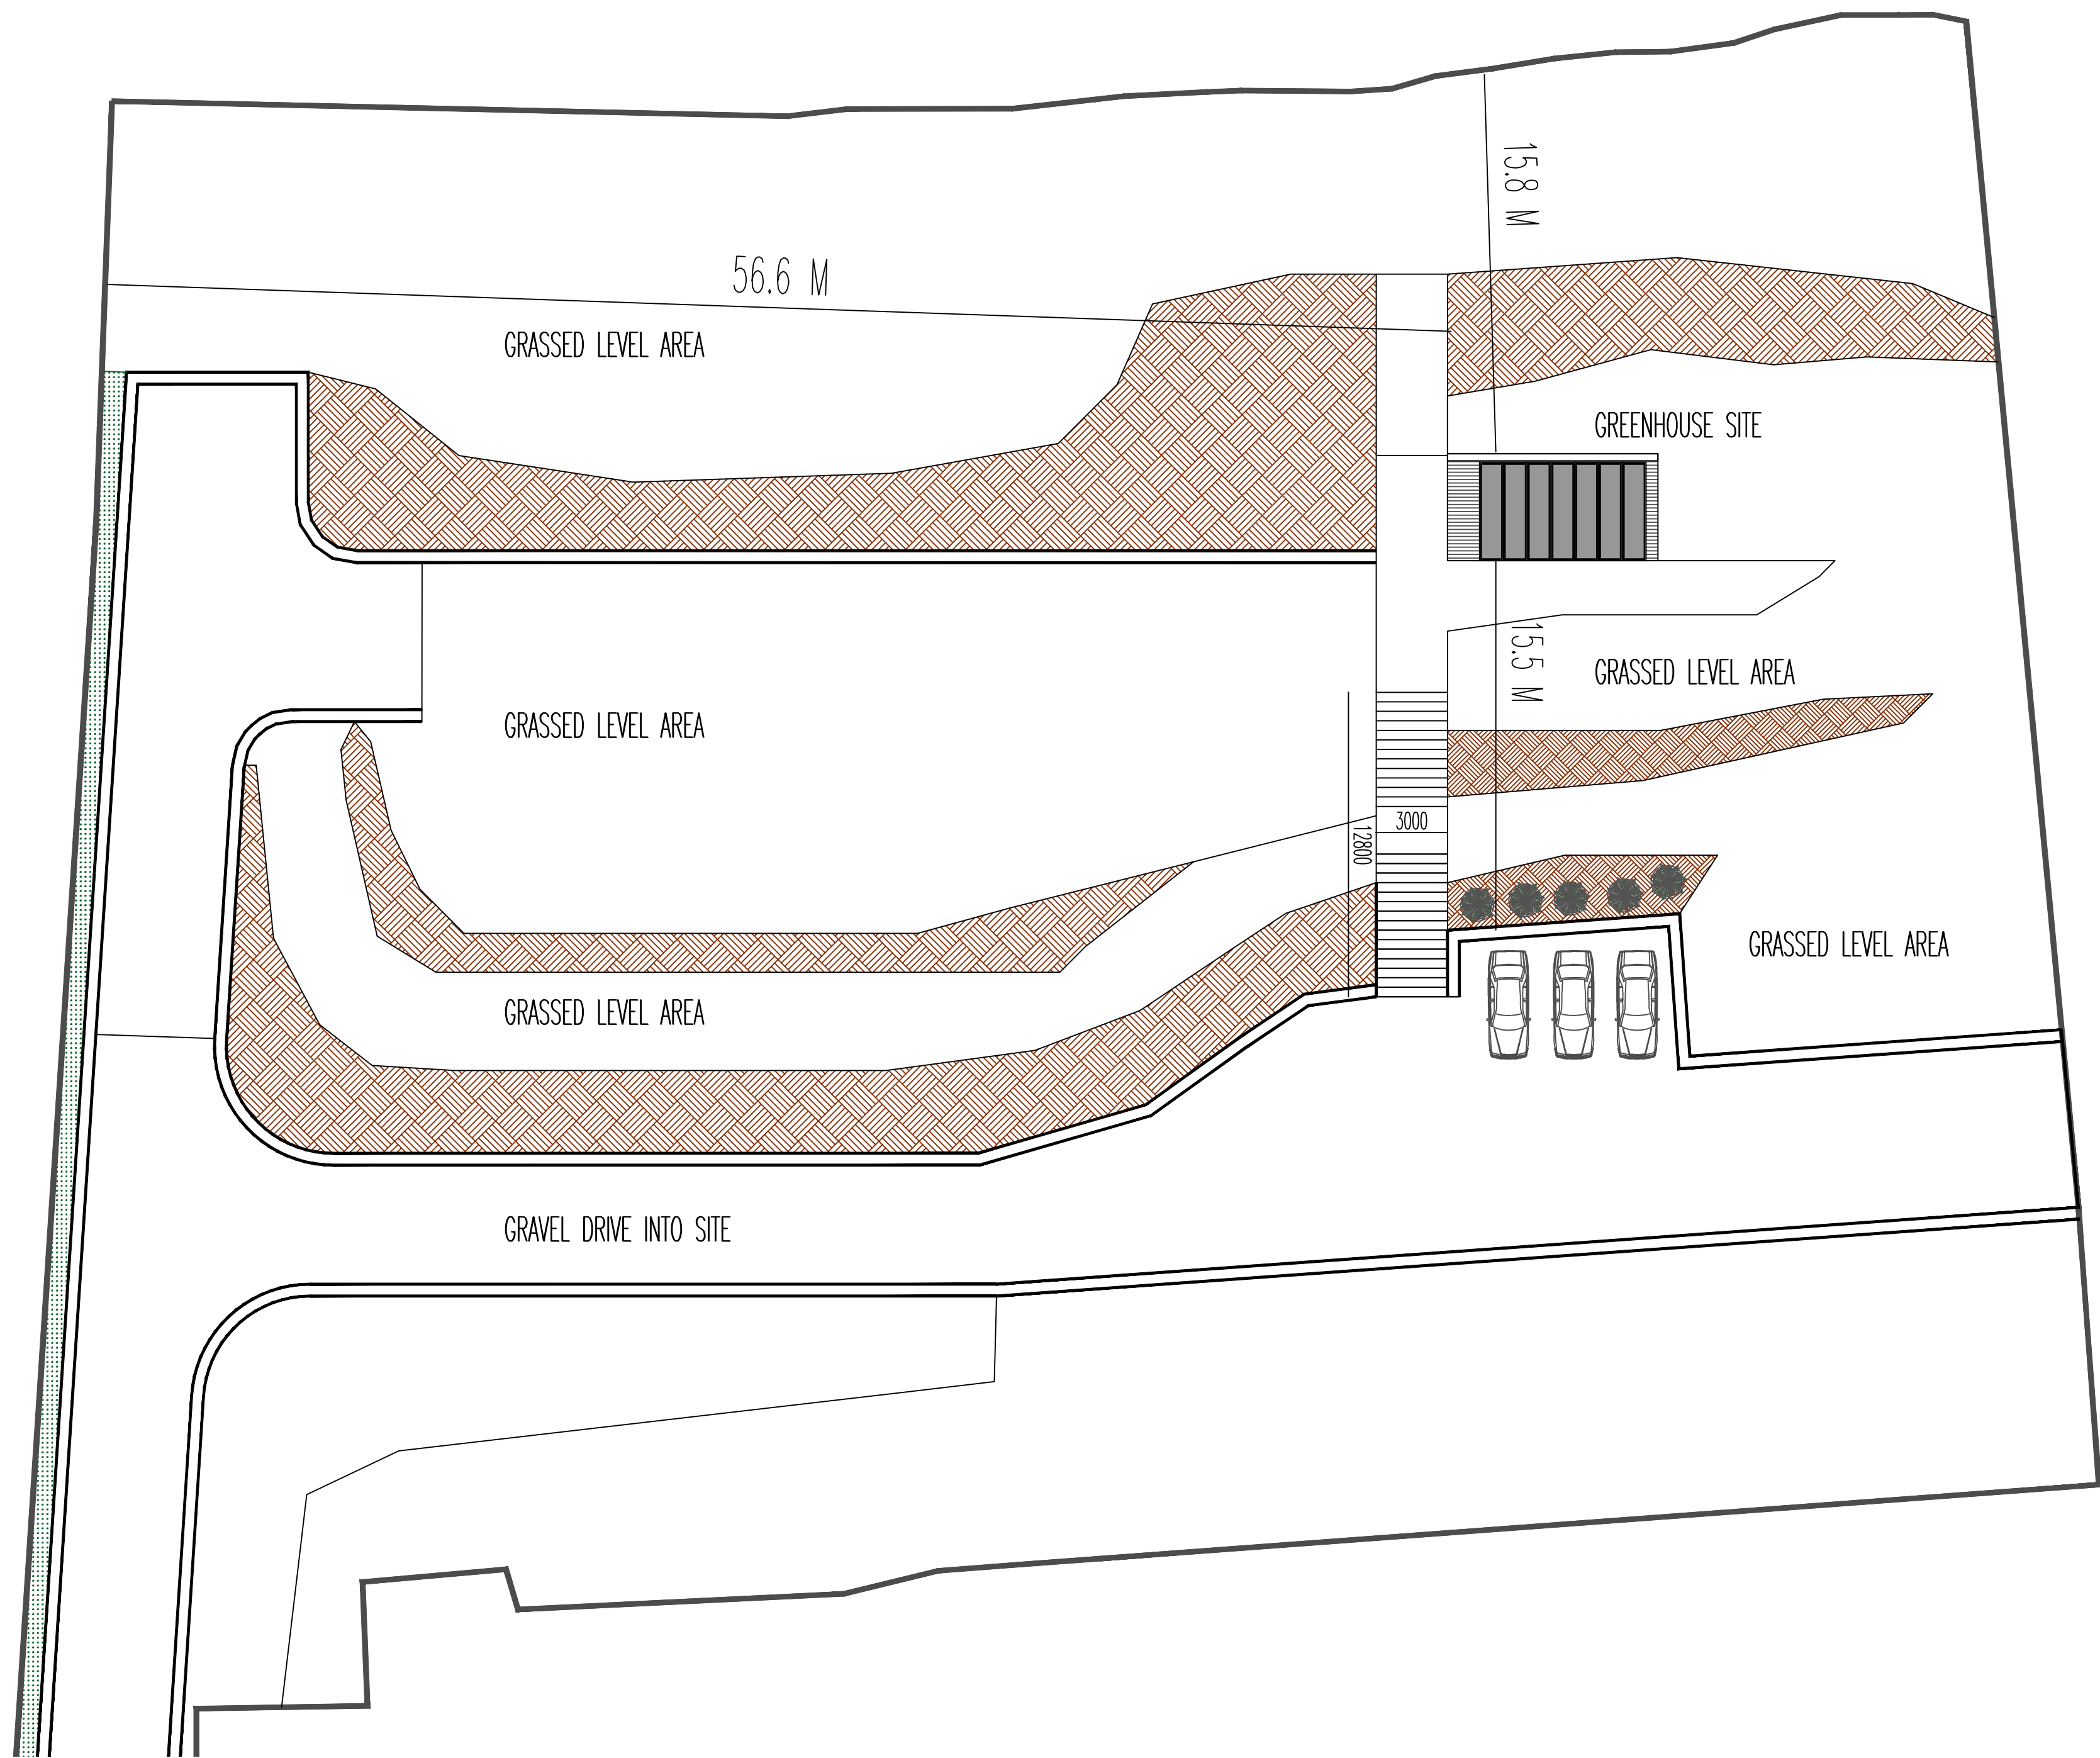
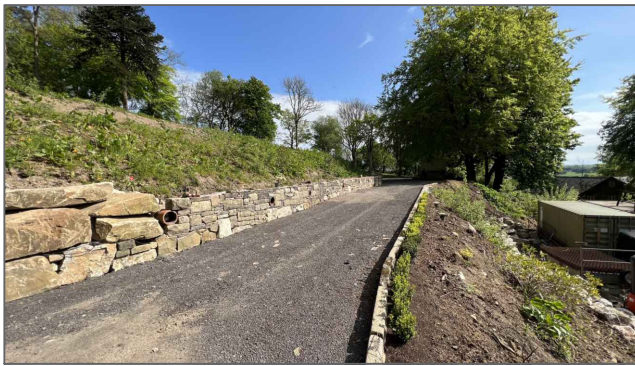


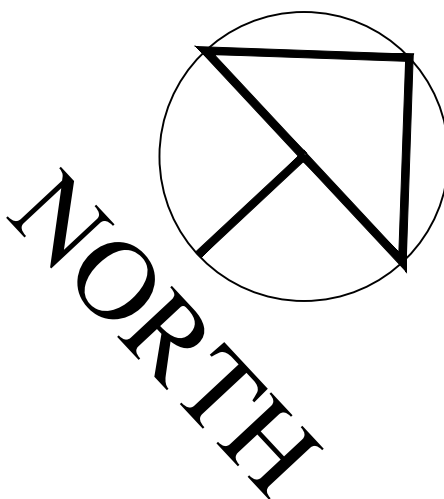

PROPOSED PARKING PLAN 1:200

GREENHOUSE, CORBAR HILL HOUSE

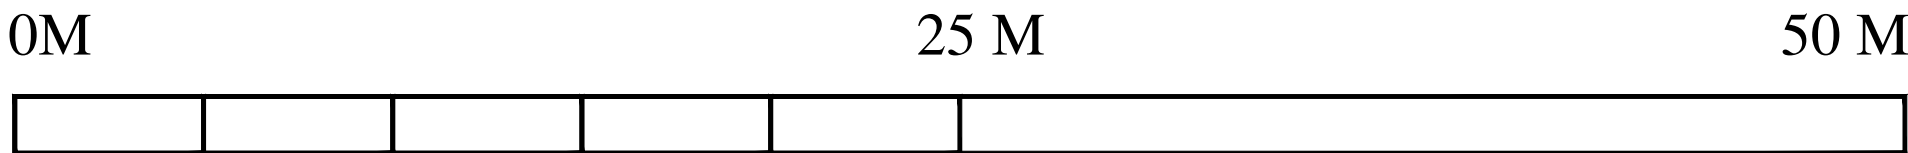

REVISIONS:			
PROPOSED PARKING PLAN			
BUXTON			
CORBAR HILL HOUSE			
SCALE: 1:200			
DATE: JUNE'23	DRAWN: AJS	CHECKED: AJS	

©THIS DRAWING AND THE BUILDING WORKS DEPICTED ARE THE COPYRIGHT OF AJS ARCHITECTURE AND MAY NOT BE REPRODUCED OR AMENDED EXCEPT BY WRITTEN PERMISSION. NO LIABILITY WILL BE ACCEPTED FOR AMENDMENTS MADE BY OTHER PERSONS.

A.J.S ARCHITECTURE



32 carr road,
buxton,
derbyshire,
sk17 6wf.

h: 01298 26062
m: 07794 400237