




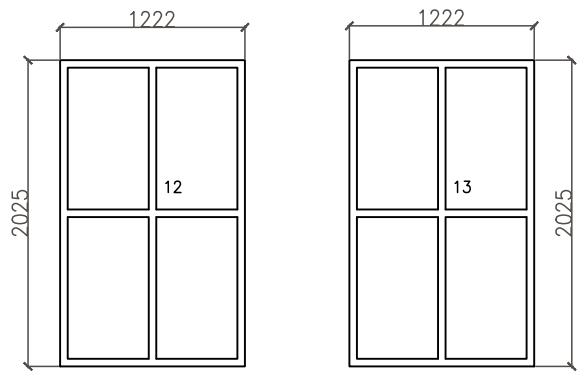


01 Windows on North (12,13)
Scale 1:50 @ A3

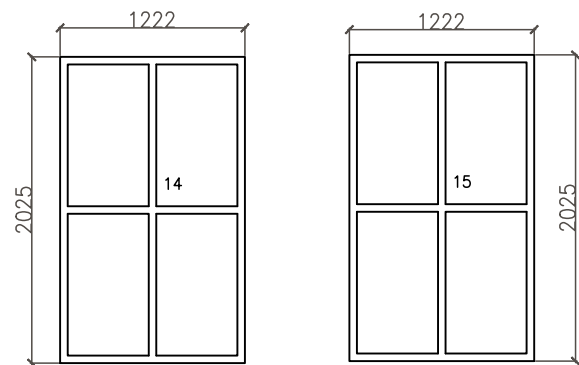


02 Windows on North (14,15)
Scale 1:50 @ A3

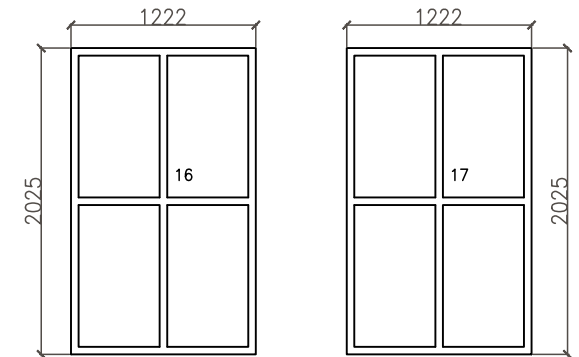





03 Windows on South (16,17)
Scale 1:50 @ A3

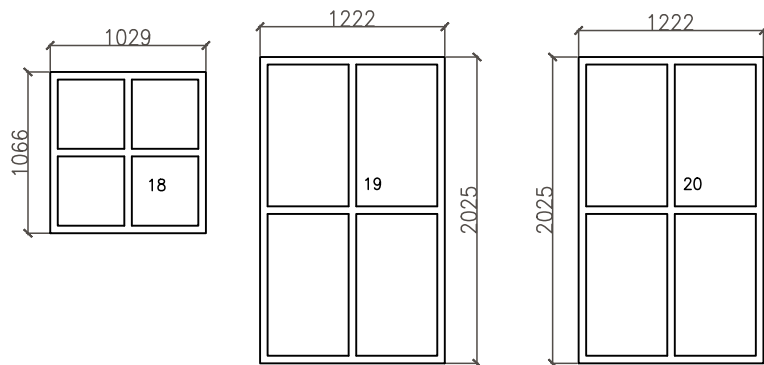


04 Windows on South (18,19,20)
Scale 1:50 @ A3

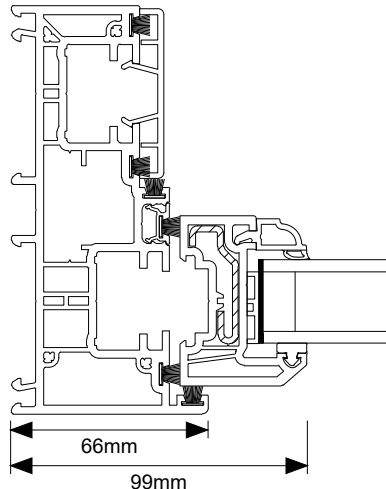


05 Window detail on plan
Scale 1:20 @ A3

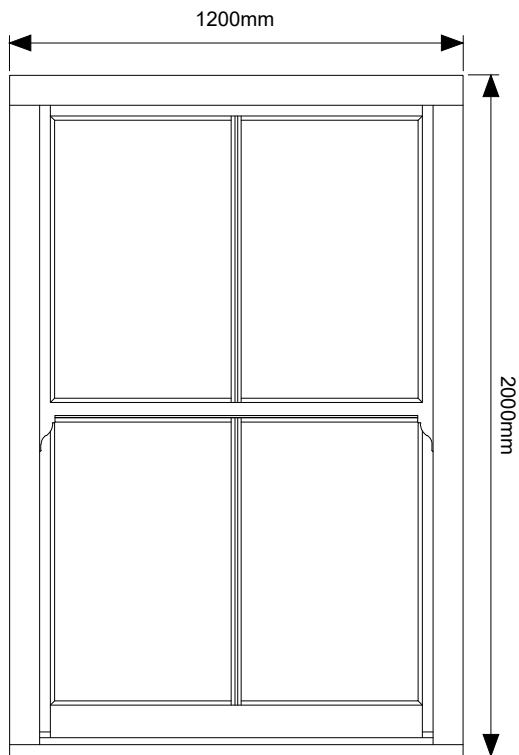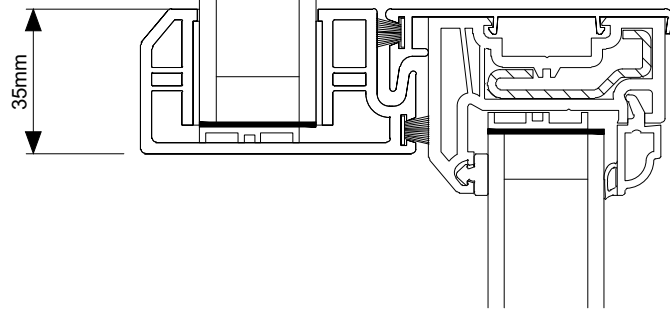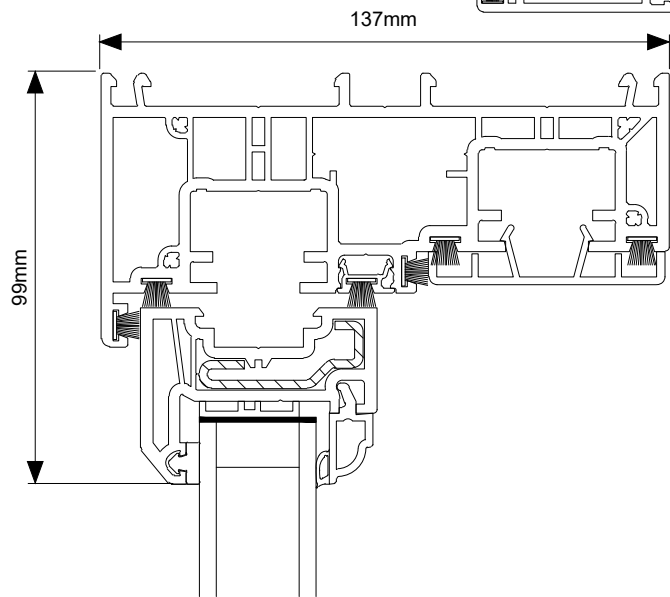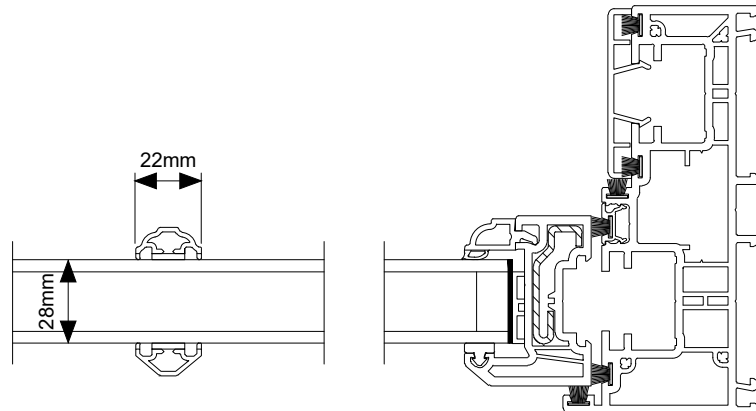

04 Windows (Typical)
Scale 1:20 @ A3

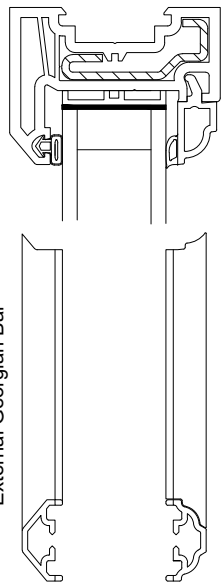

06 Windows detail
Scale 1:20 @ A3

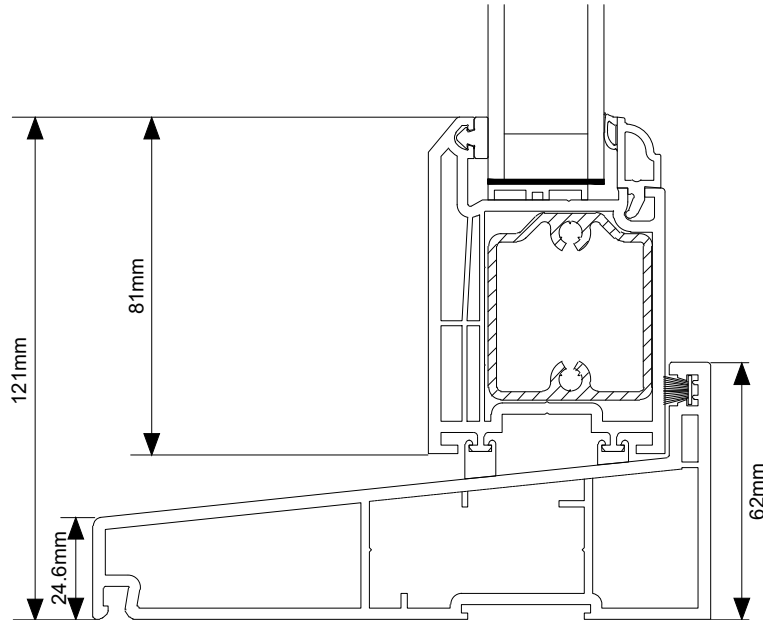


07 Window cross section detail
Scale 1:20 @ A3

Maximum Size (White profile):


35mm Midrail/Slim Sash Option
1200mm x 2000mm

Slim/Intermediate Sash Option
1500mm x 3000mm

SCALE 1:50 in metres

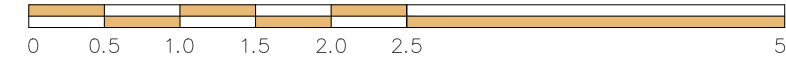

SCALE 1:20 in metres

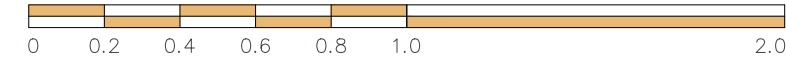

REV:	DESCRIPTION:	BY:	DATE:

REVISIONS



TmC Planning & Property Development Ltd

The Barn, Netherton Farm, Westcraigs Road
Harthill, Shotts, ML7 5TT

Tel: 0131 210 0400

www.tmcplanning.co.uk

CLIENT: Ms Susan Hobson

DESIGNER: TmC Planning & Property Development Ltd

SITE: Trinity Parsonage
Hardwick Square East, Buxton
SK17 6PR

PROPOSED: Replacement of all windows from timber to upvc

TITLE: Window details
Side Elevations (North and South)
-

Planning

SCALE: 1:50 & 20 @ A3	DATE: 26/09/2023	DRAWN BY: RP	CHECKED: TC
PROJECT REFERENCE: 23-104	DRAWING NUMBER: PL-LAY-015	REVISION: -	