


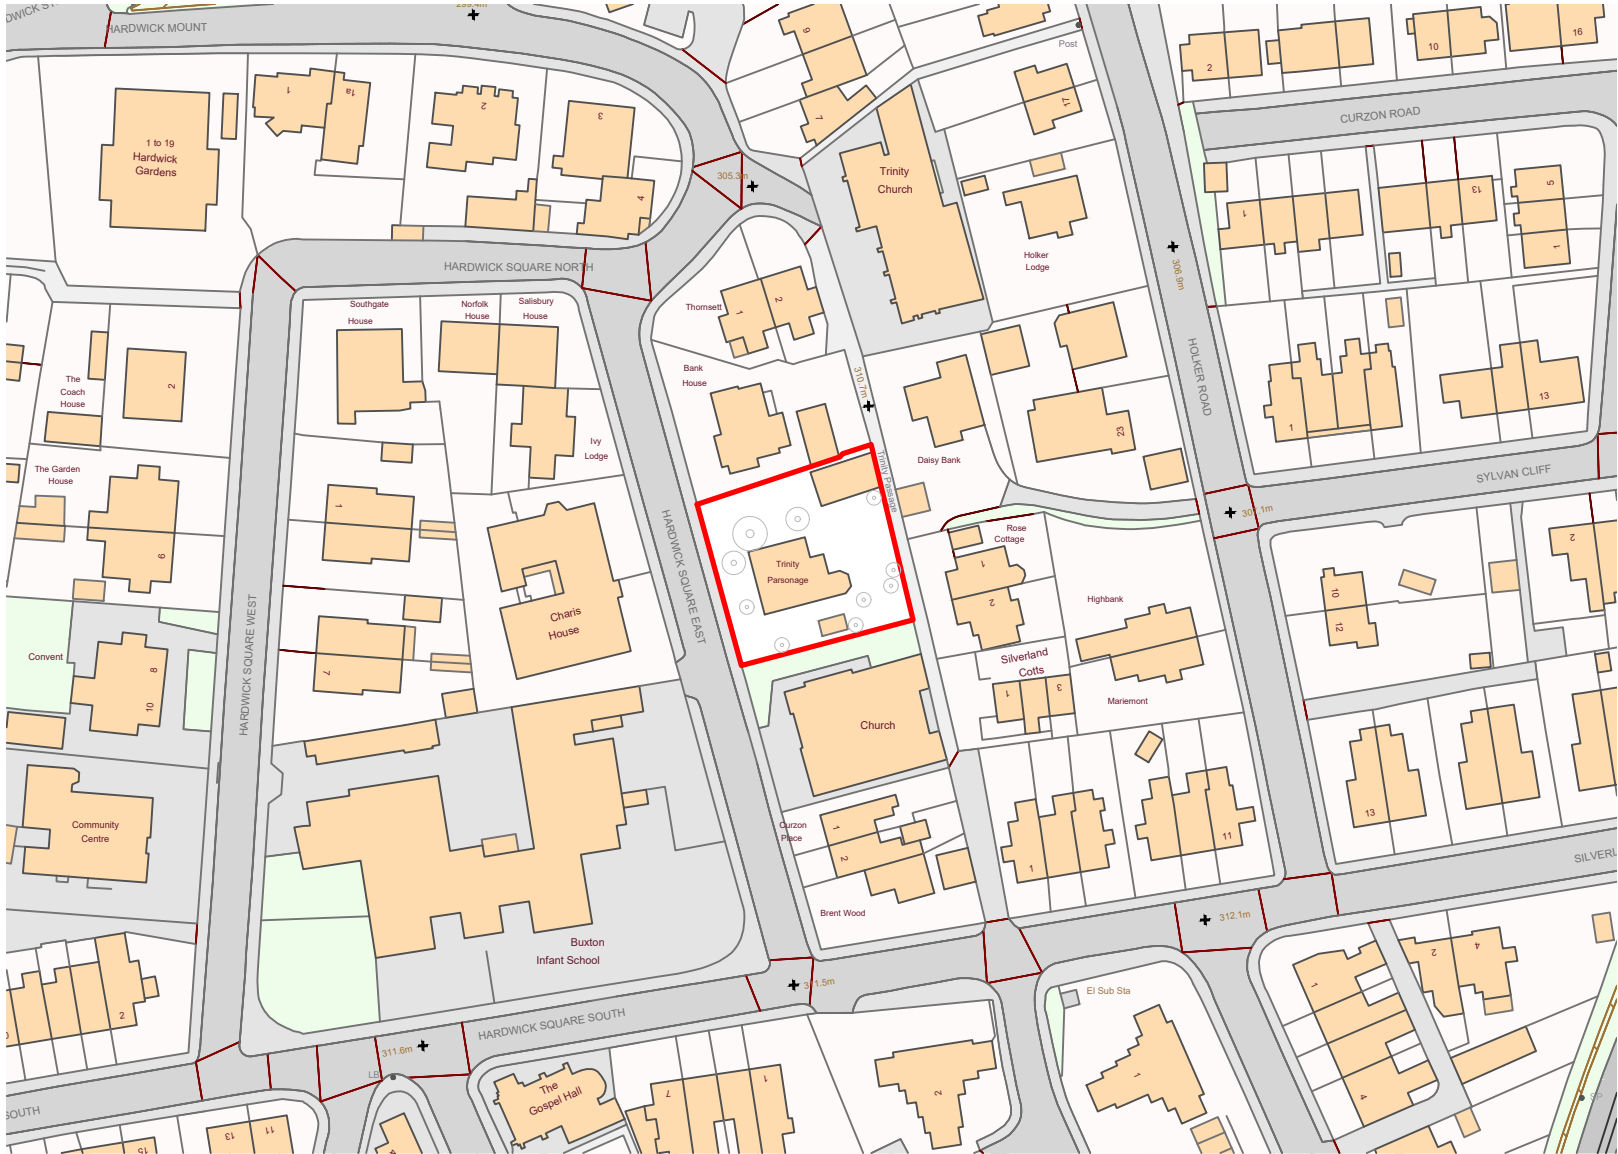



TmC Planning & Property Development Ltd
The Barn, Netherton Farm, Westcraigs Road
Harthill, Shotts, ML7 5TT
Tel: 0131 210 0400
www.tmcplanning.co.uk

CLIENT:	Ms Susan Hobson
DESIGNER:	TmC Planning & Property Development Ltd
SITE:	Trinity Parsonage Hardwick Square East, Buxton SK17 6PR
PROPOSED:	Replacement of all windows from timber to UPVC

TITLE:	Location Plan
	-

PLANNING

SCALE: 1:1250 @ A4	DATE: 05/09/2023	DRAWN BY: RP	CHECKED: TC
PROJECT REFERENCE: 23-104	DRAWING NUMBER: PL-LOC-001	REVISION: -	