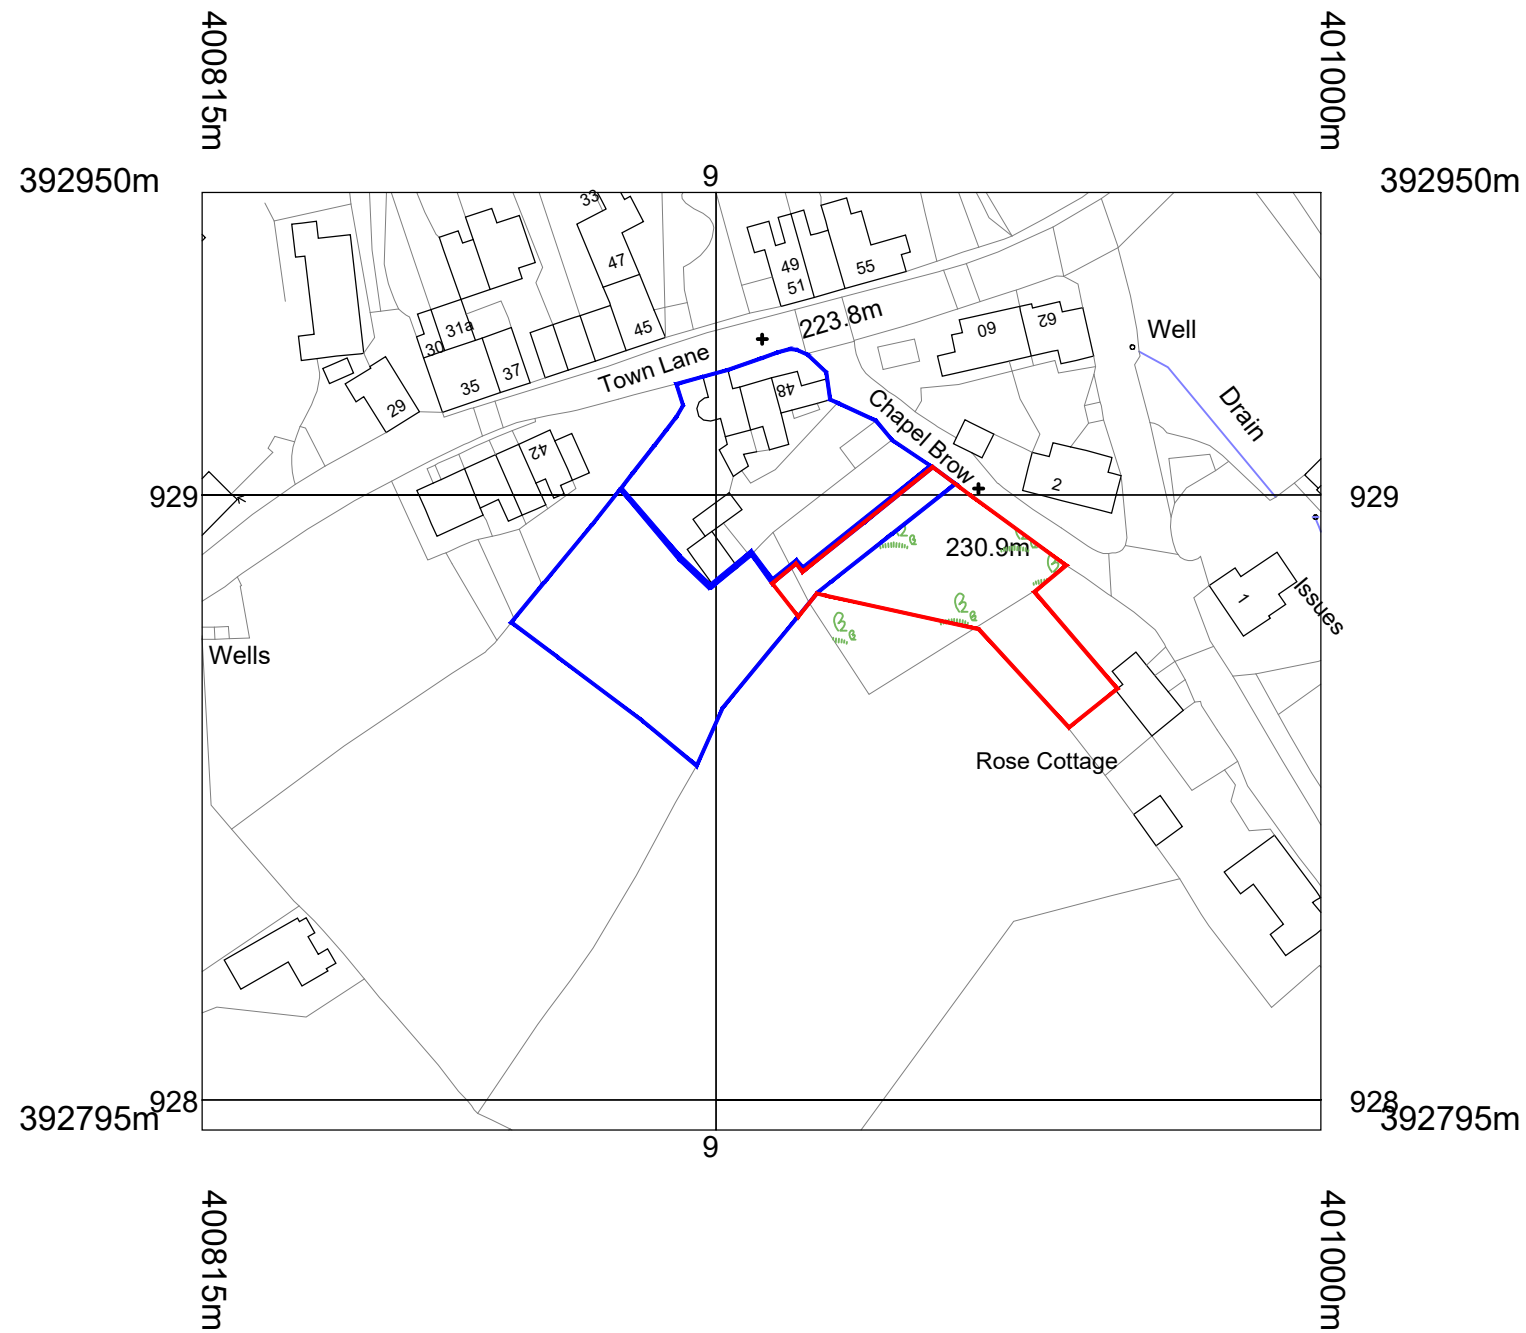


				 HOWARD & SEDDON A.R.I.B.A. CHARTERED ARCHITECTS 64 WASHWAY ROAD SALE, CHESHIRE, M33 7RE TEL NO. 0161 - 973 8296 FAX NO. 0161 - 962 3485 E-MAIL : ADMIN@HOWARDANDEDDON.CO.UK	PROJECT CHAPEL BROW LAND REAR OF 44/46 TOWN LANE CHARLESWORTH FRONTING ACCESS FROM CHAPEL BROW SK13 5HQ	TITLE OS PLAN	DRAWN HM	DRG No. 14,647 100	
							DATE 08.09.23		
B	RED LINE UPDATED	HM	28.09.23		CLIENT MISS FRANCESCA DUFFY		SCALE 1:1250 (A3)	AMENDMENT B	
A	FIRST ISSUE	HM	08.09.23						
REV	DESCRIPTION	BY	DATE						