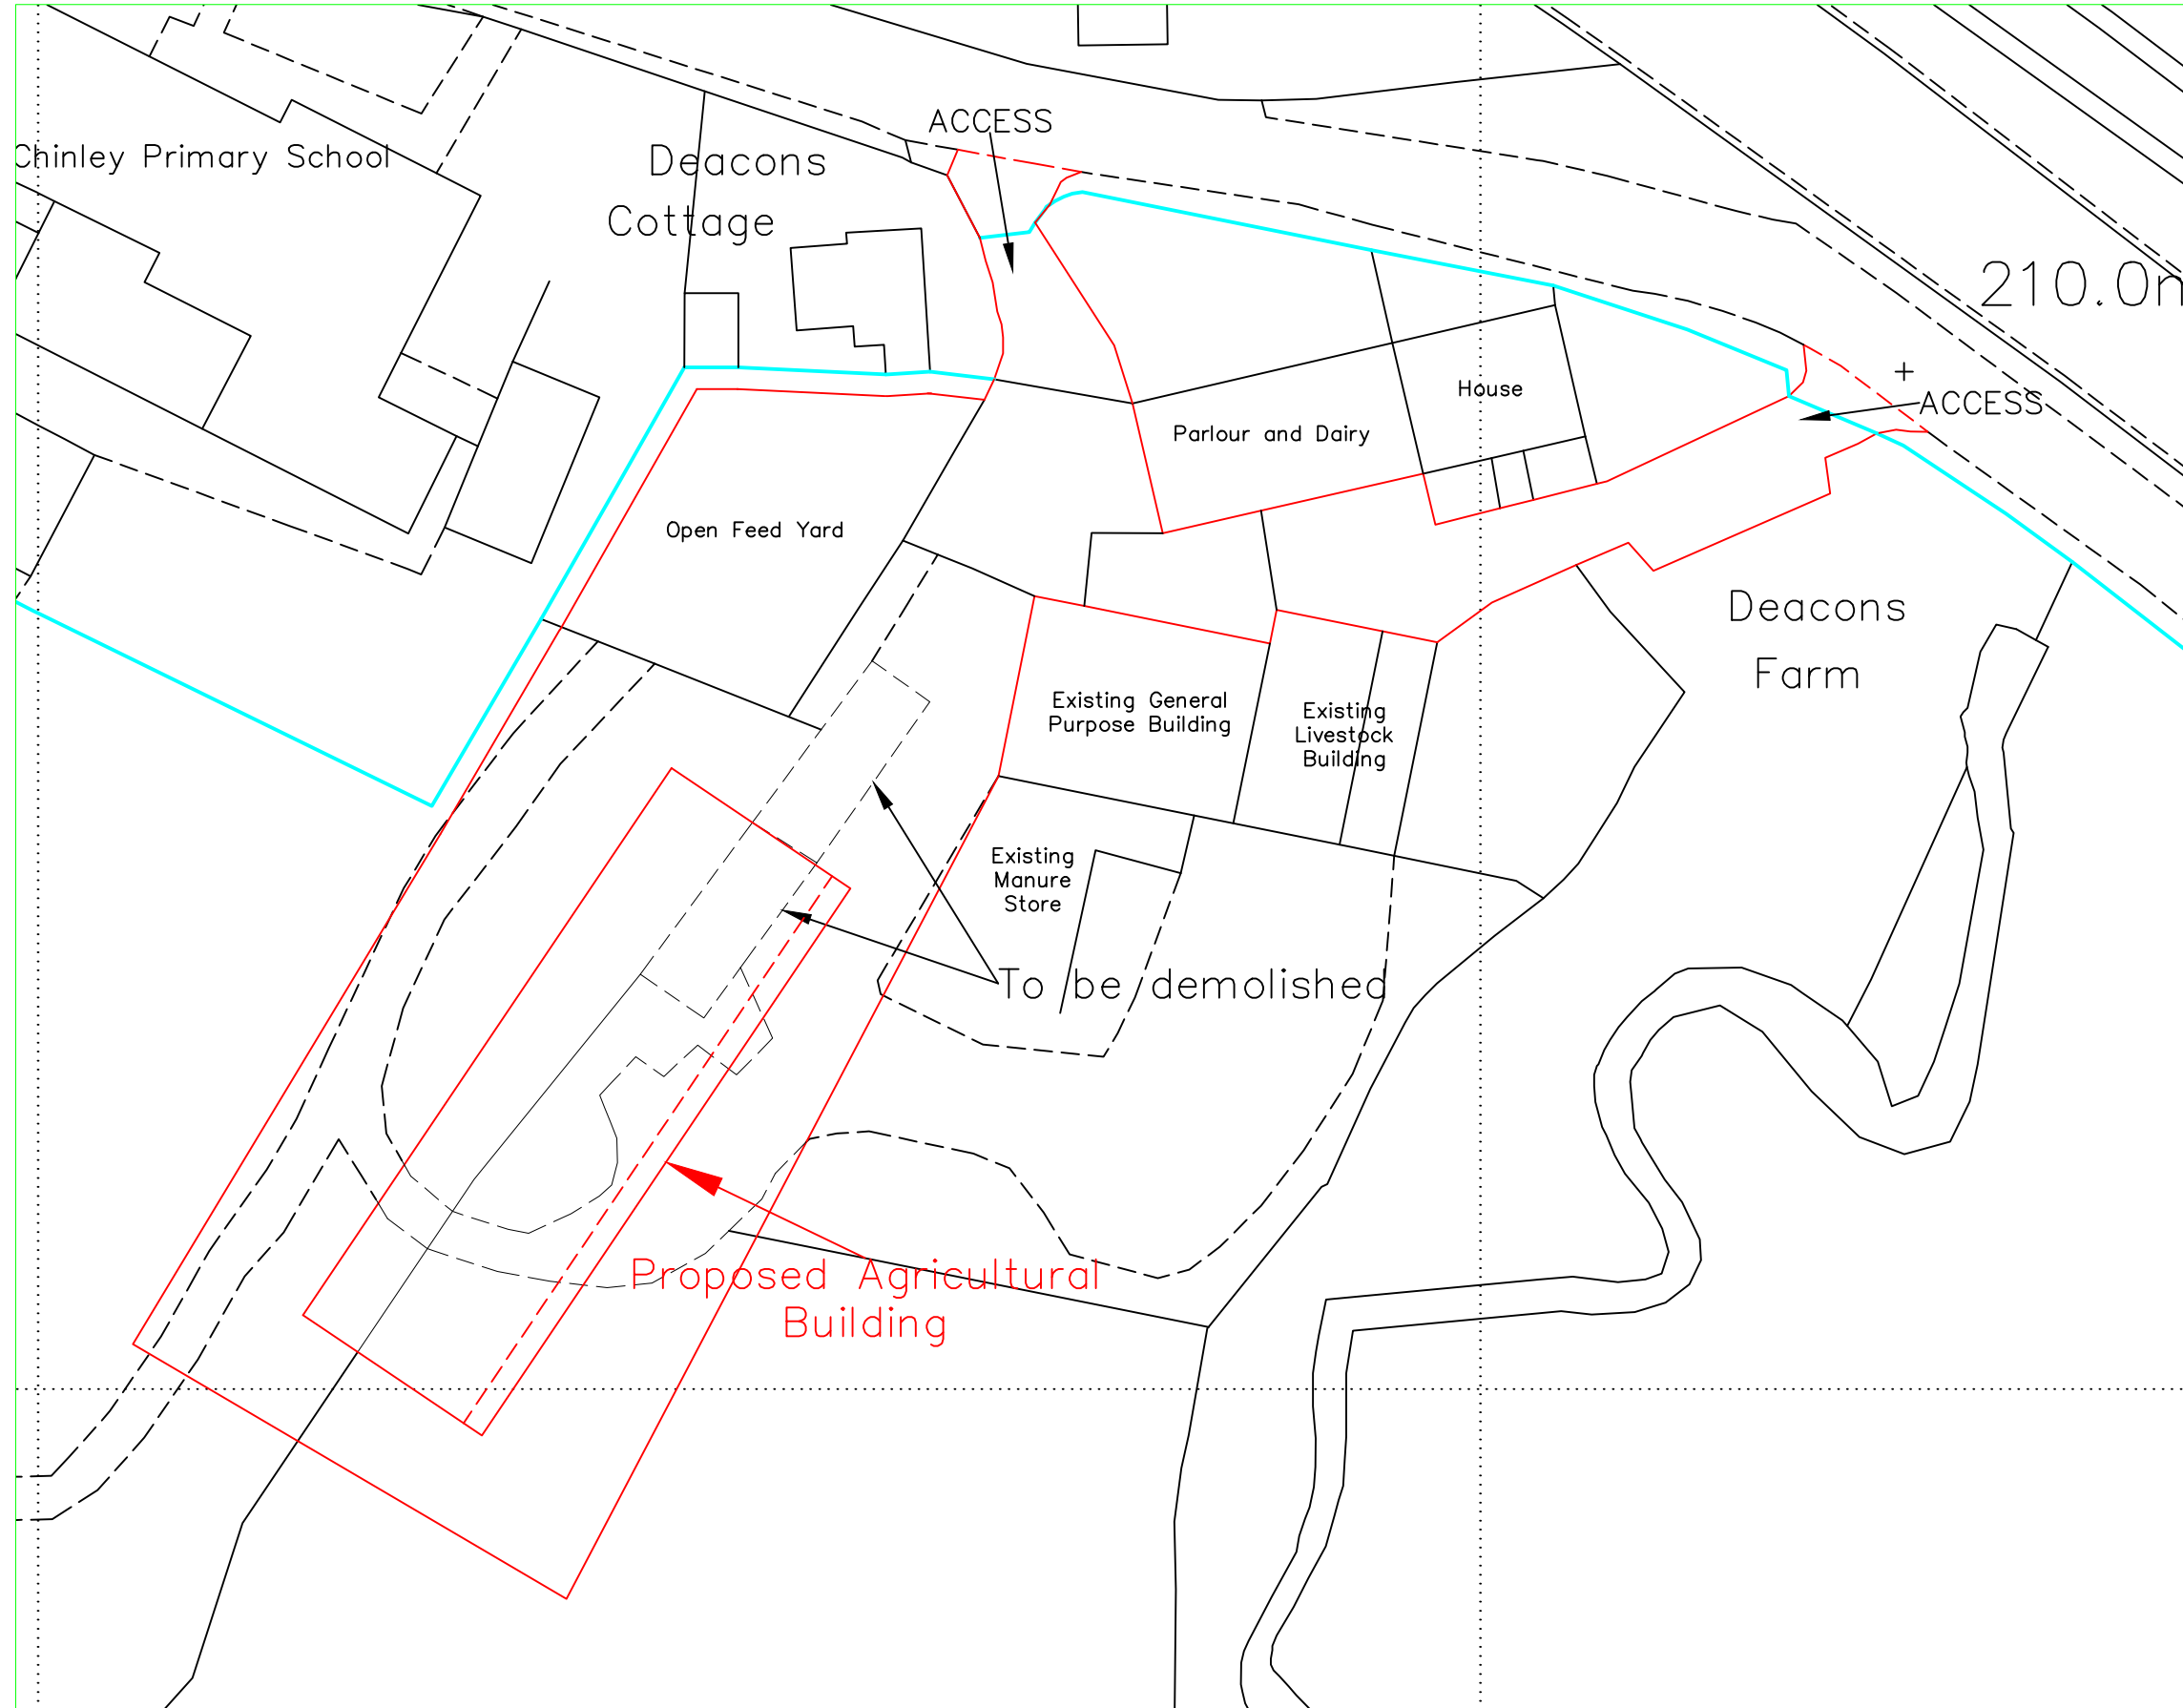


Reproduced from Ordnance Survey digital map data, 1:2500 scale, by permission of Ordnance Survey on behalf of The Controller of His Majesty's Stationery Office. © Crown copyright. All rights reserved.

© Copyright J C Harrison Planning & Admin Services jo@jcharrison.co.uk 07792 144155		
Client: RS & EJ Longden & Sons Deacons Farm, Buxton Road, Chinely, SK23 6DR		
Project: Proposed Replacement Agricultural Building		
Title: Block Plan		
Drawn: J Harrison		Date: 25.09.2023
Scales: 1:500 @ A3		
Drg. No.: 1108-002		Rev.: