




Scale 1:100 @ A1

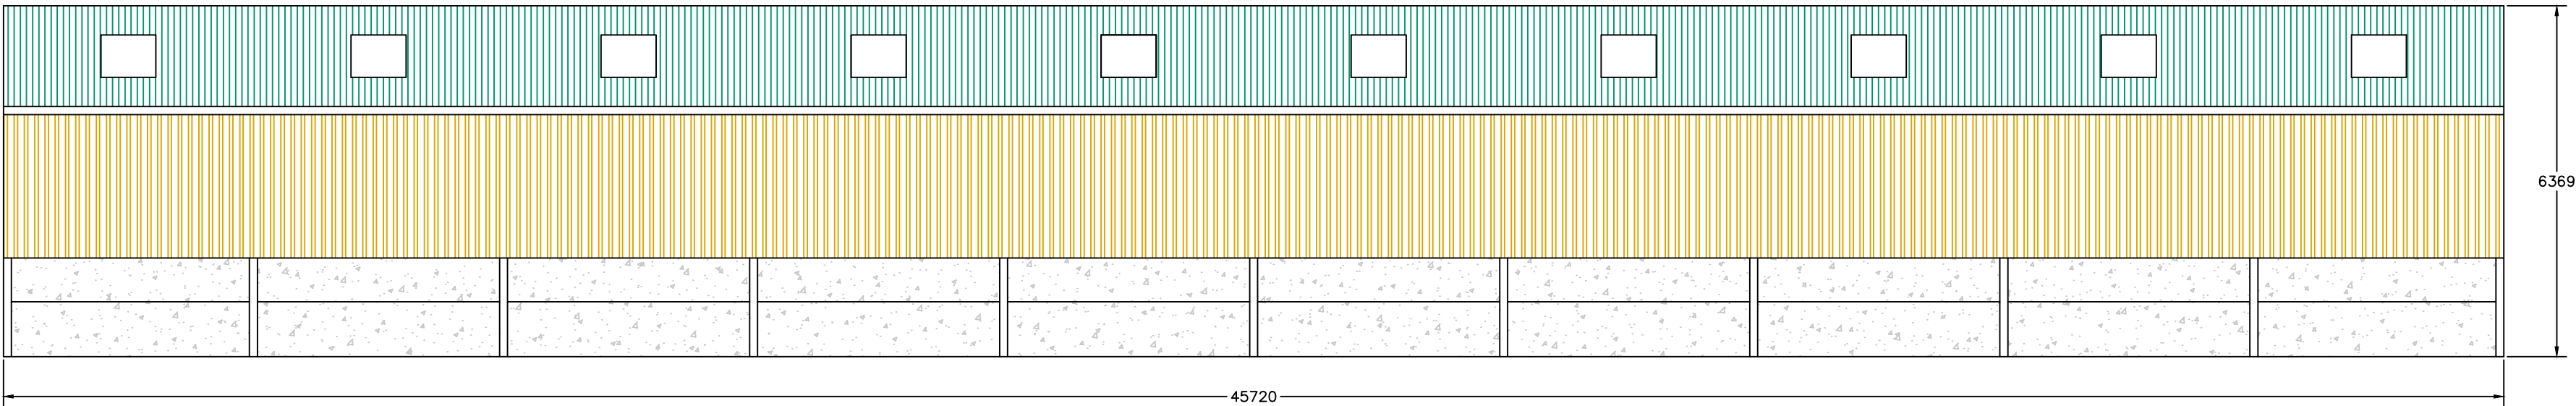


North West Side Elevation

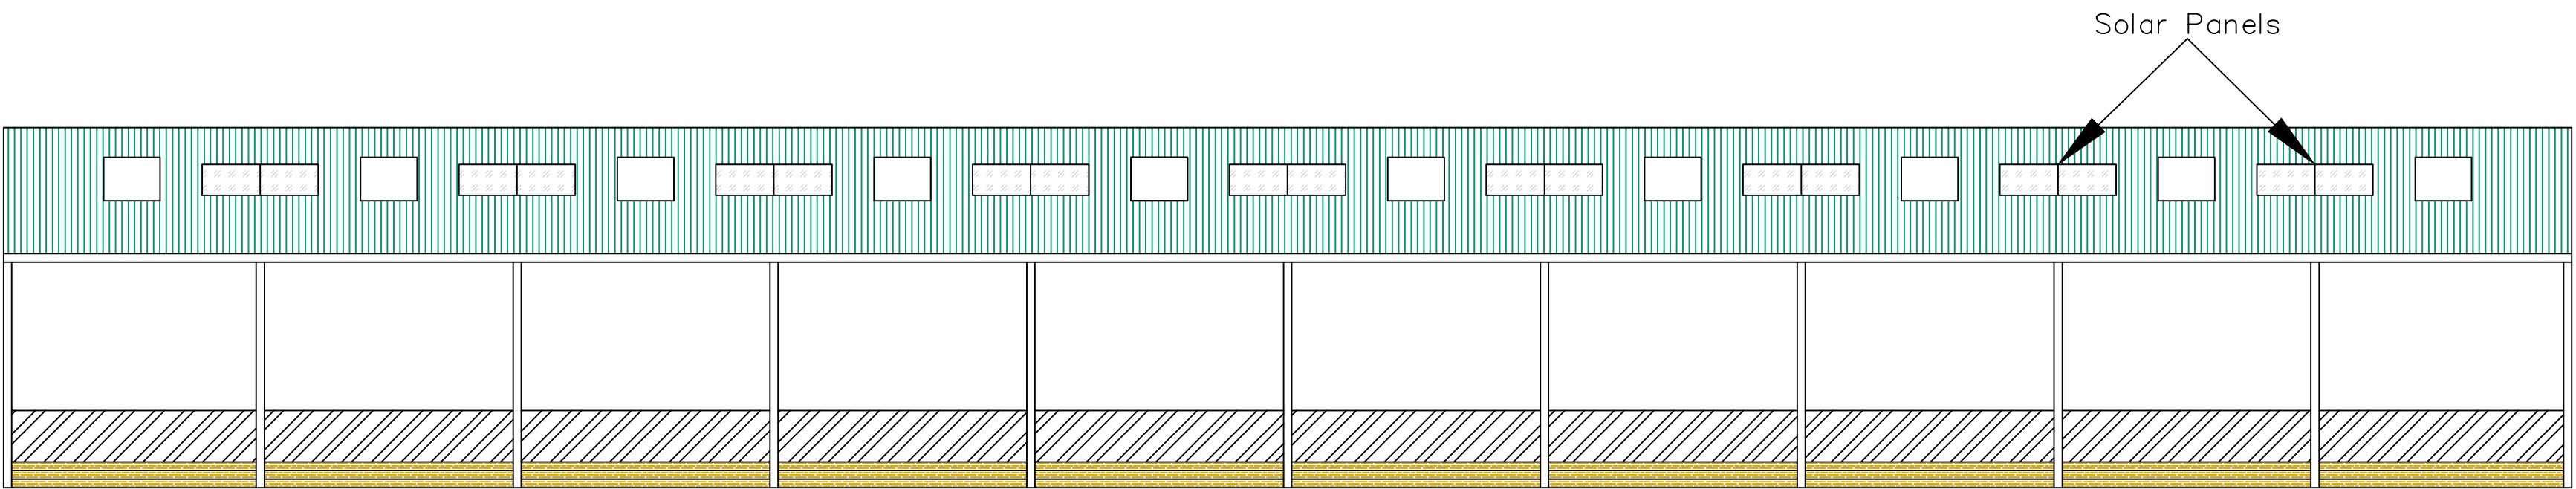

South East Side Elevation

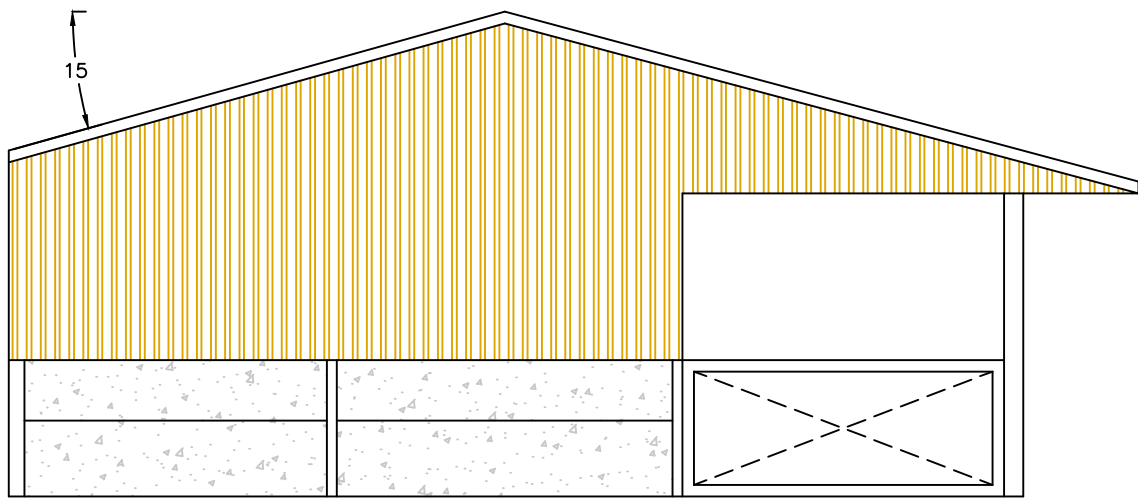

South West Gable Elevation

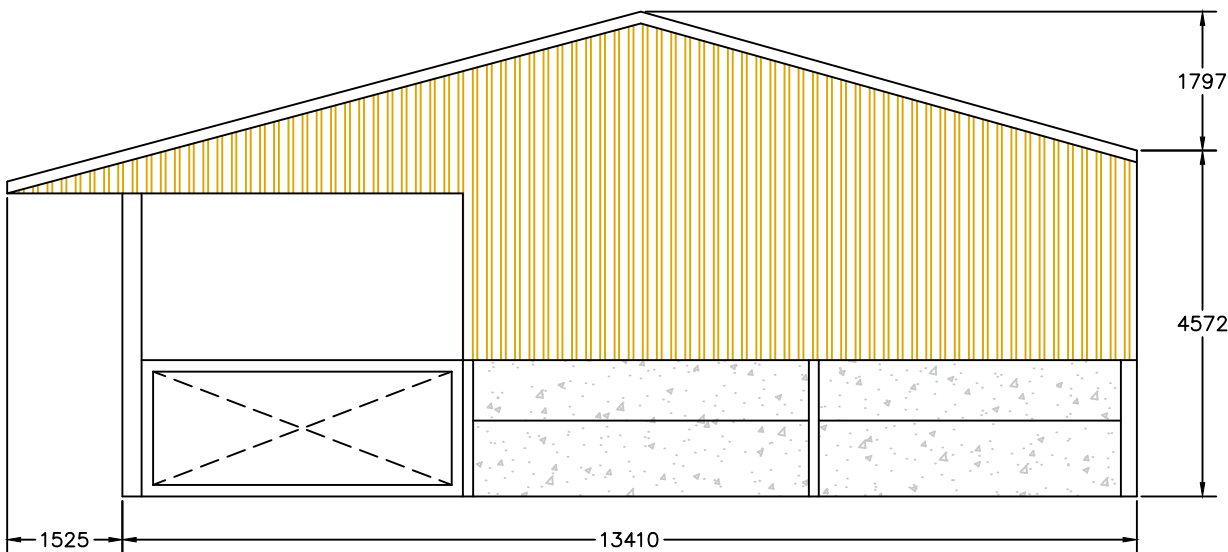

North East Gable Elevation

Roof sheeting to be factory coated coloured fibre cement sheeting, coloured Juniper Green (12B29), incorporating GRP roof lights and solar panels between the roof lights to allow for maximum natural light within the building

Vertical cladding to be treated Yorkshire boarding set in a traditional space system and to remain natural colour


Each gable elevation will incorporate a sheeted gate door opening

The south east side elevation will incorporate a feed fence underneath the canopy

Below the vertical cladding will be pre-stressed concrete panels

All dimensions shown in mm

Scale 1:200 @ A1

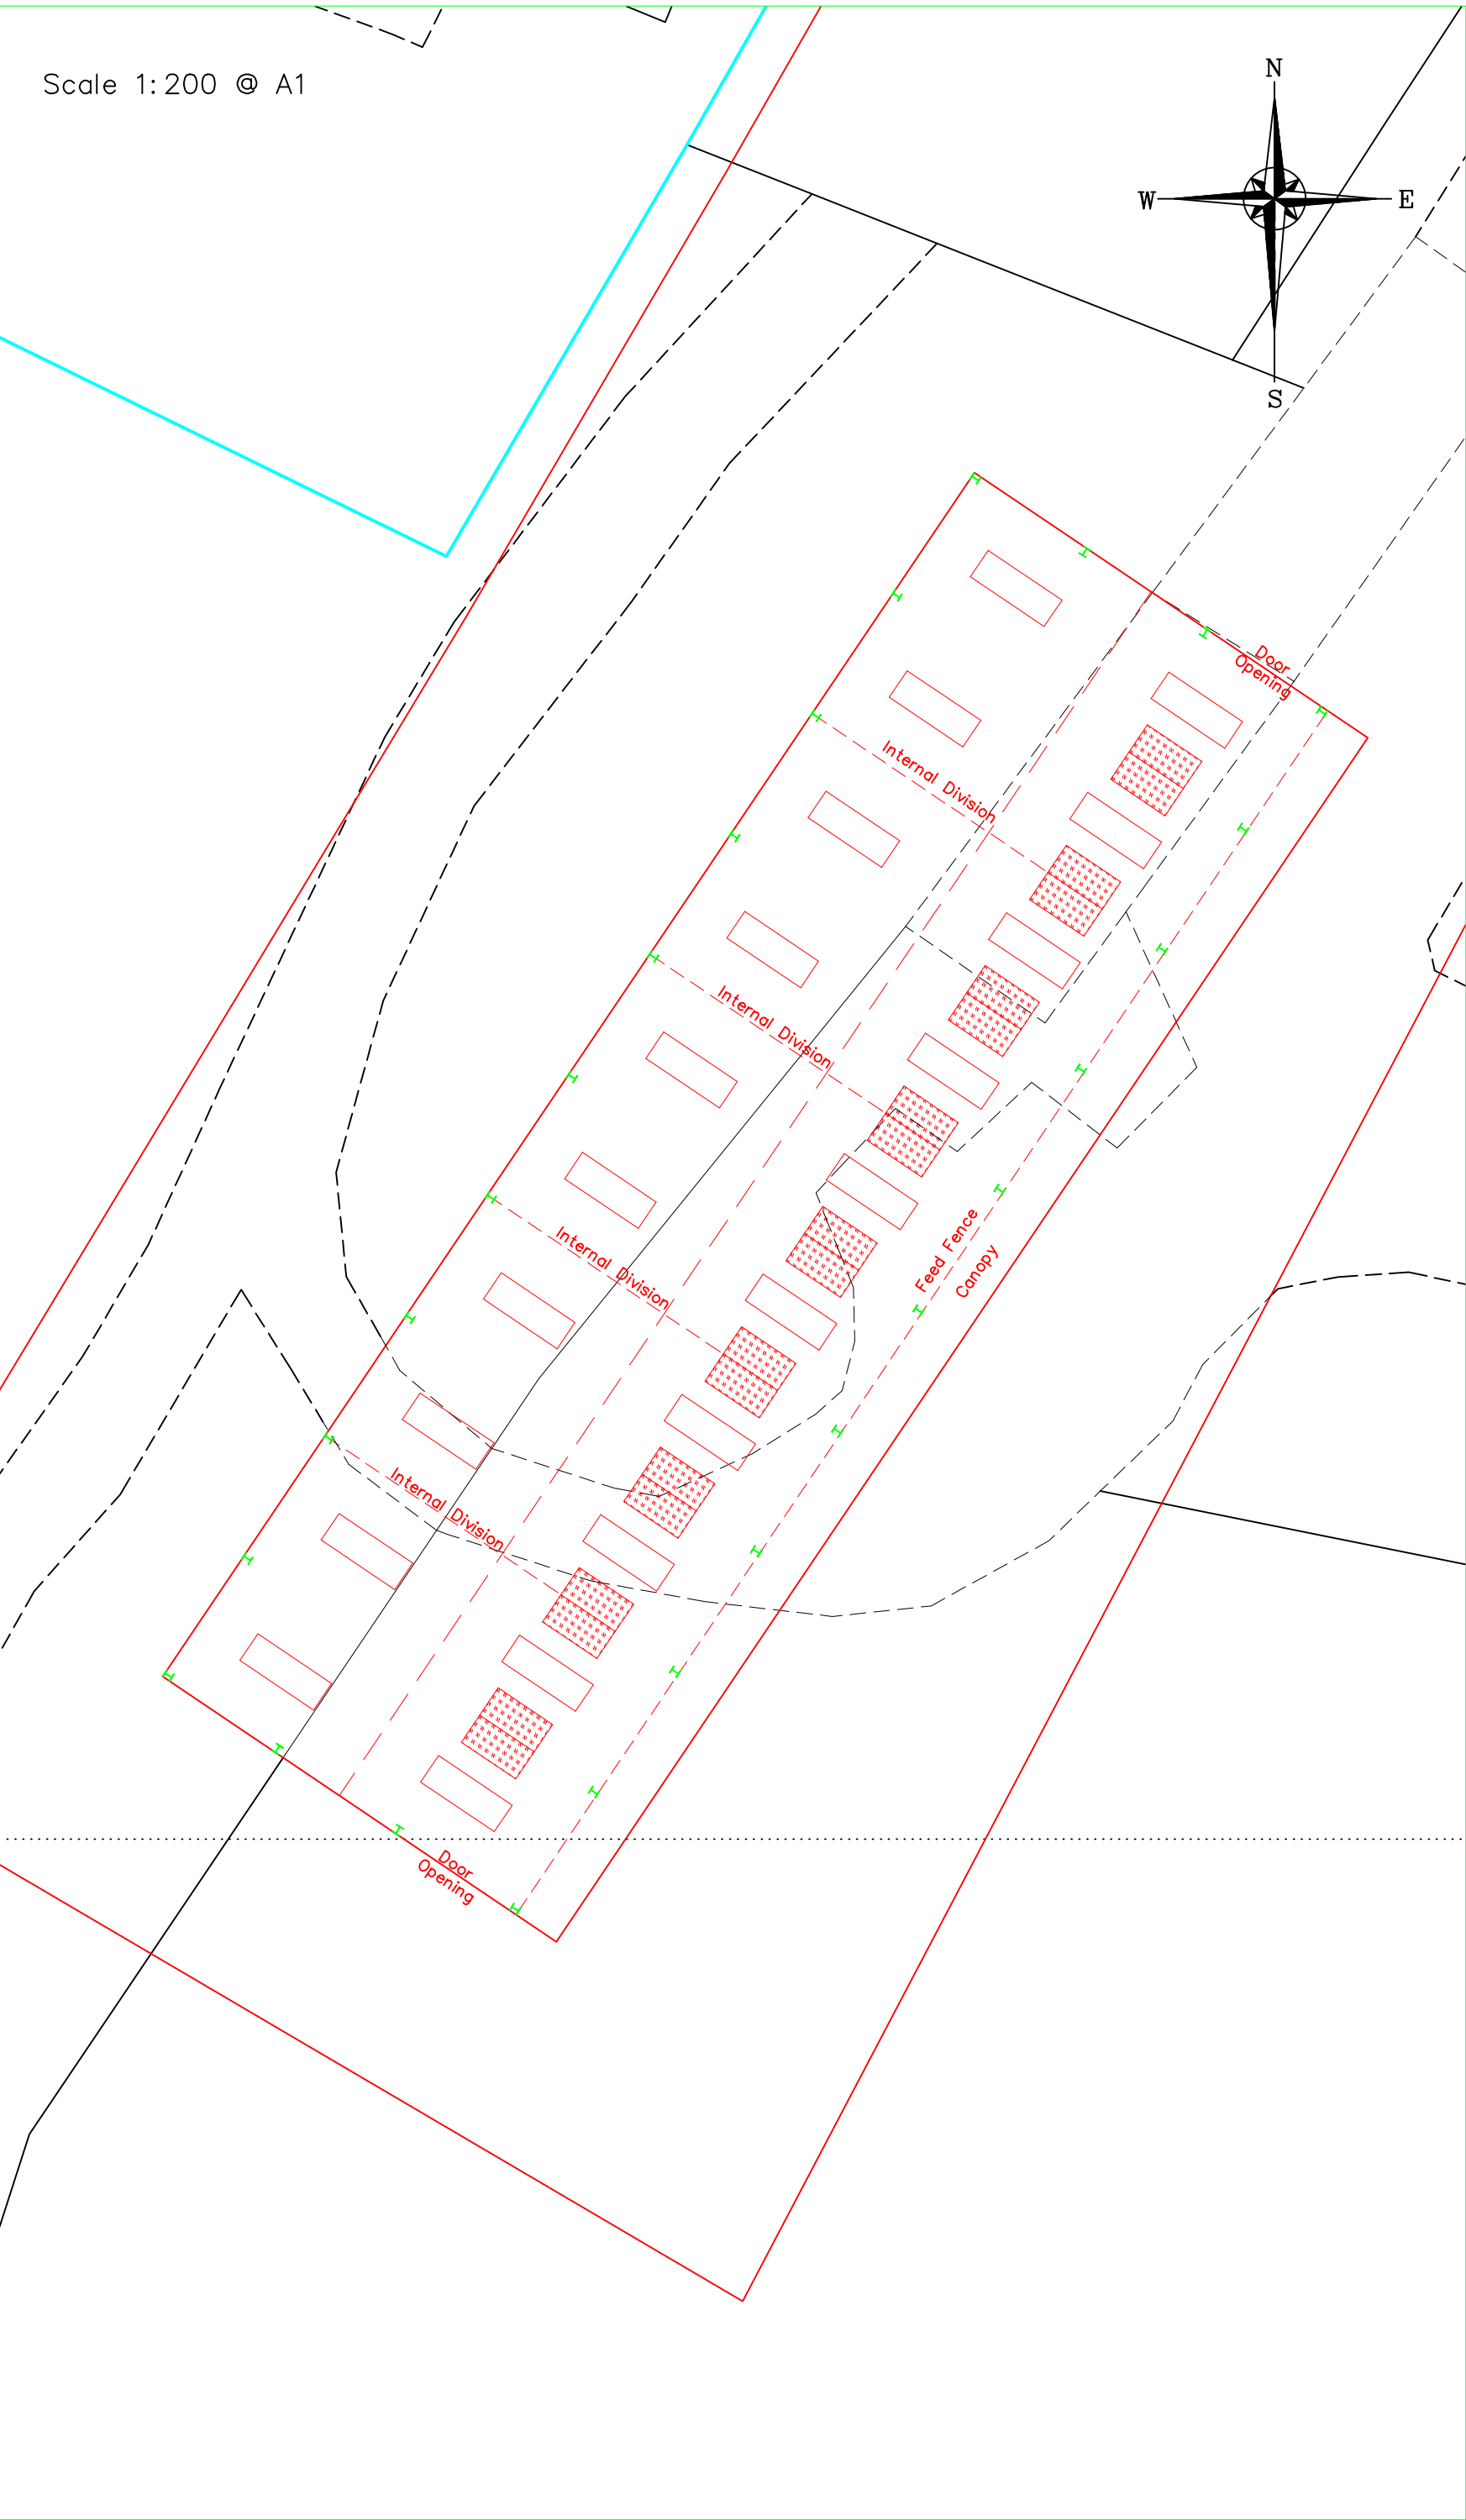

© Copyright J C Harrison Planning & Admin Services jo@jcharrison.co.uk 07792 144155	
Client:	RS & EJ Longden & Sons Deacons Farm, Buxton Road, Chinely, SK23 6DR
Project:	Proposed Replacement Agricultural Building
Title:	Elevations
Drawn: J Harrison	Date: 27.09.2023
Scales: 1:100 & 1:200 @ A1	
Drg. No.: 1108-003	Rev.: