




South East Side Elevation

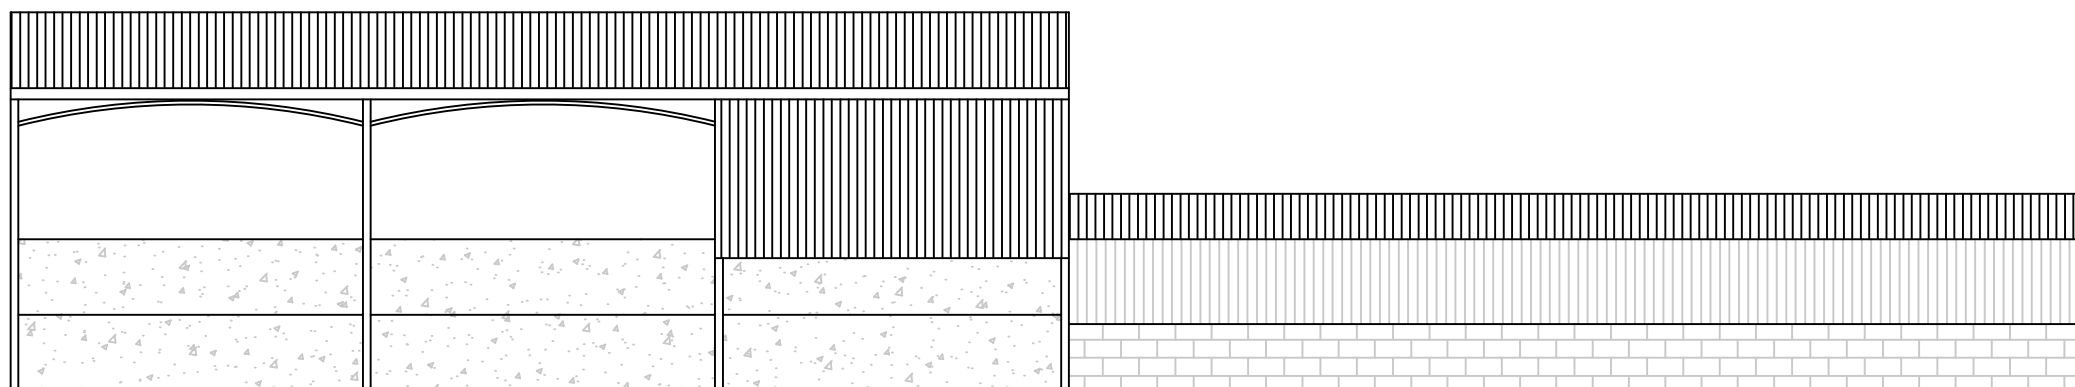

North West Side Elevation

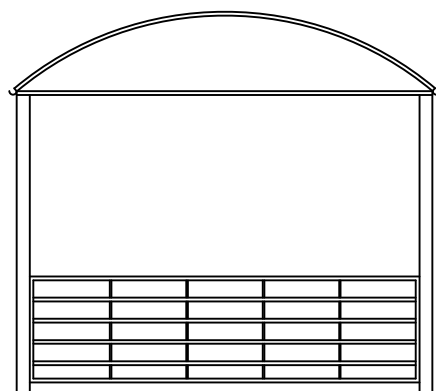

North East Gable Elevation

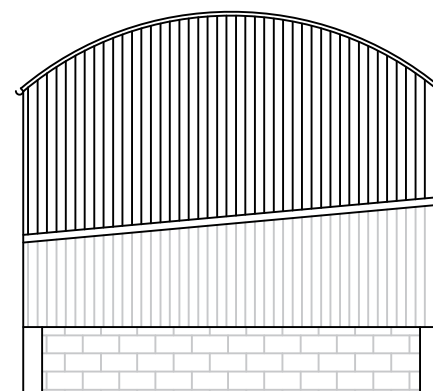

South West Gable Elevation

© Copyright	
J C Harrison Planning & Admin Services	
jo@jcharrison.co.uk 07792 144155	
Client: RS & EJ Longden & Sons Deacons Farm, Buxton Road, Chinely, SK23 6DR	
Project: Proposed Replacement Agricultural Building	
Title: Existing Elevations	
Drawn: J Harrison	Date: 27.09.2023
Scales: 1:100 @ A3	
Drg. No.: 1108-004	Rev.: