



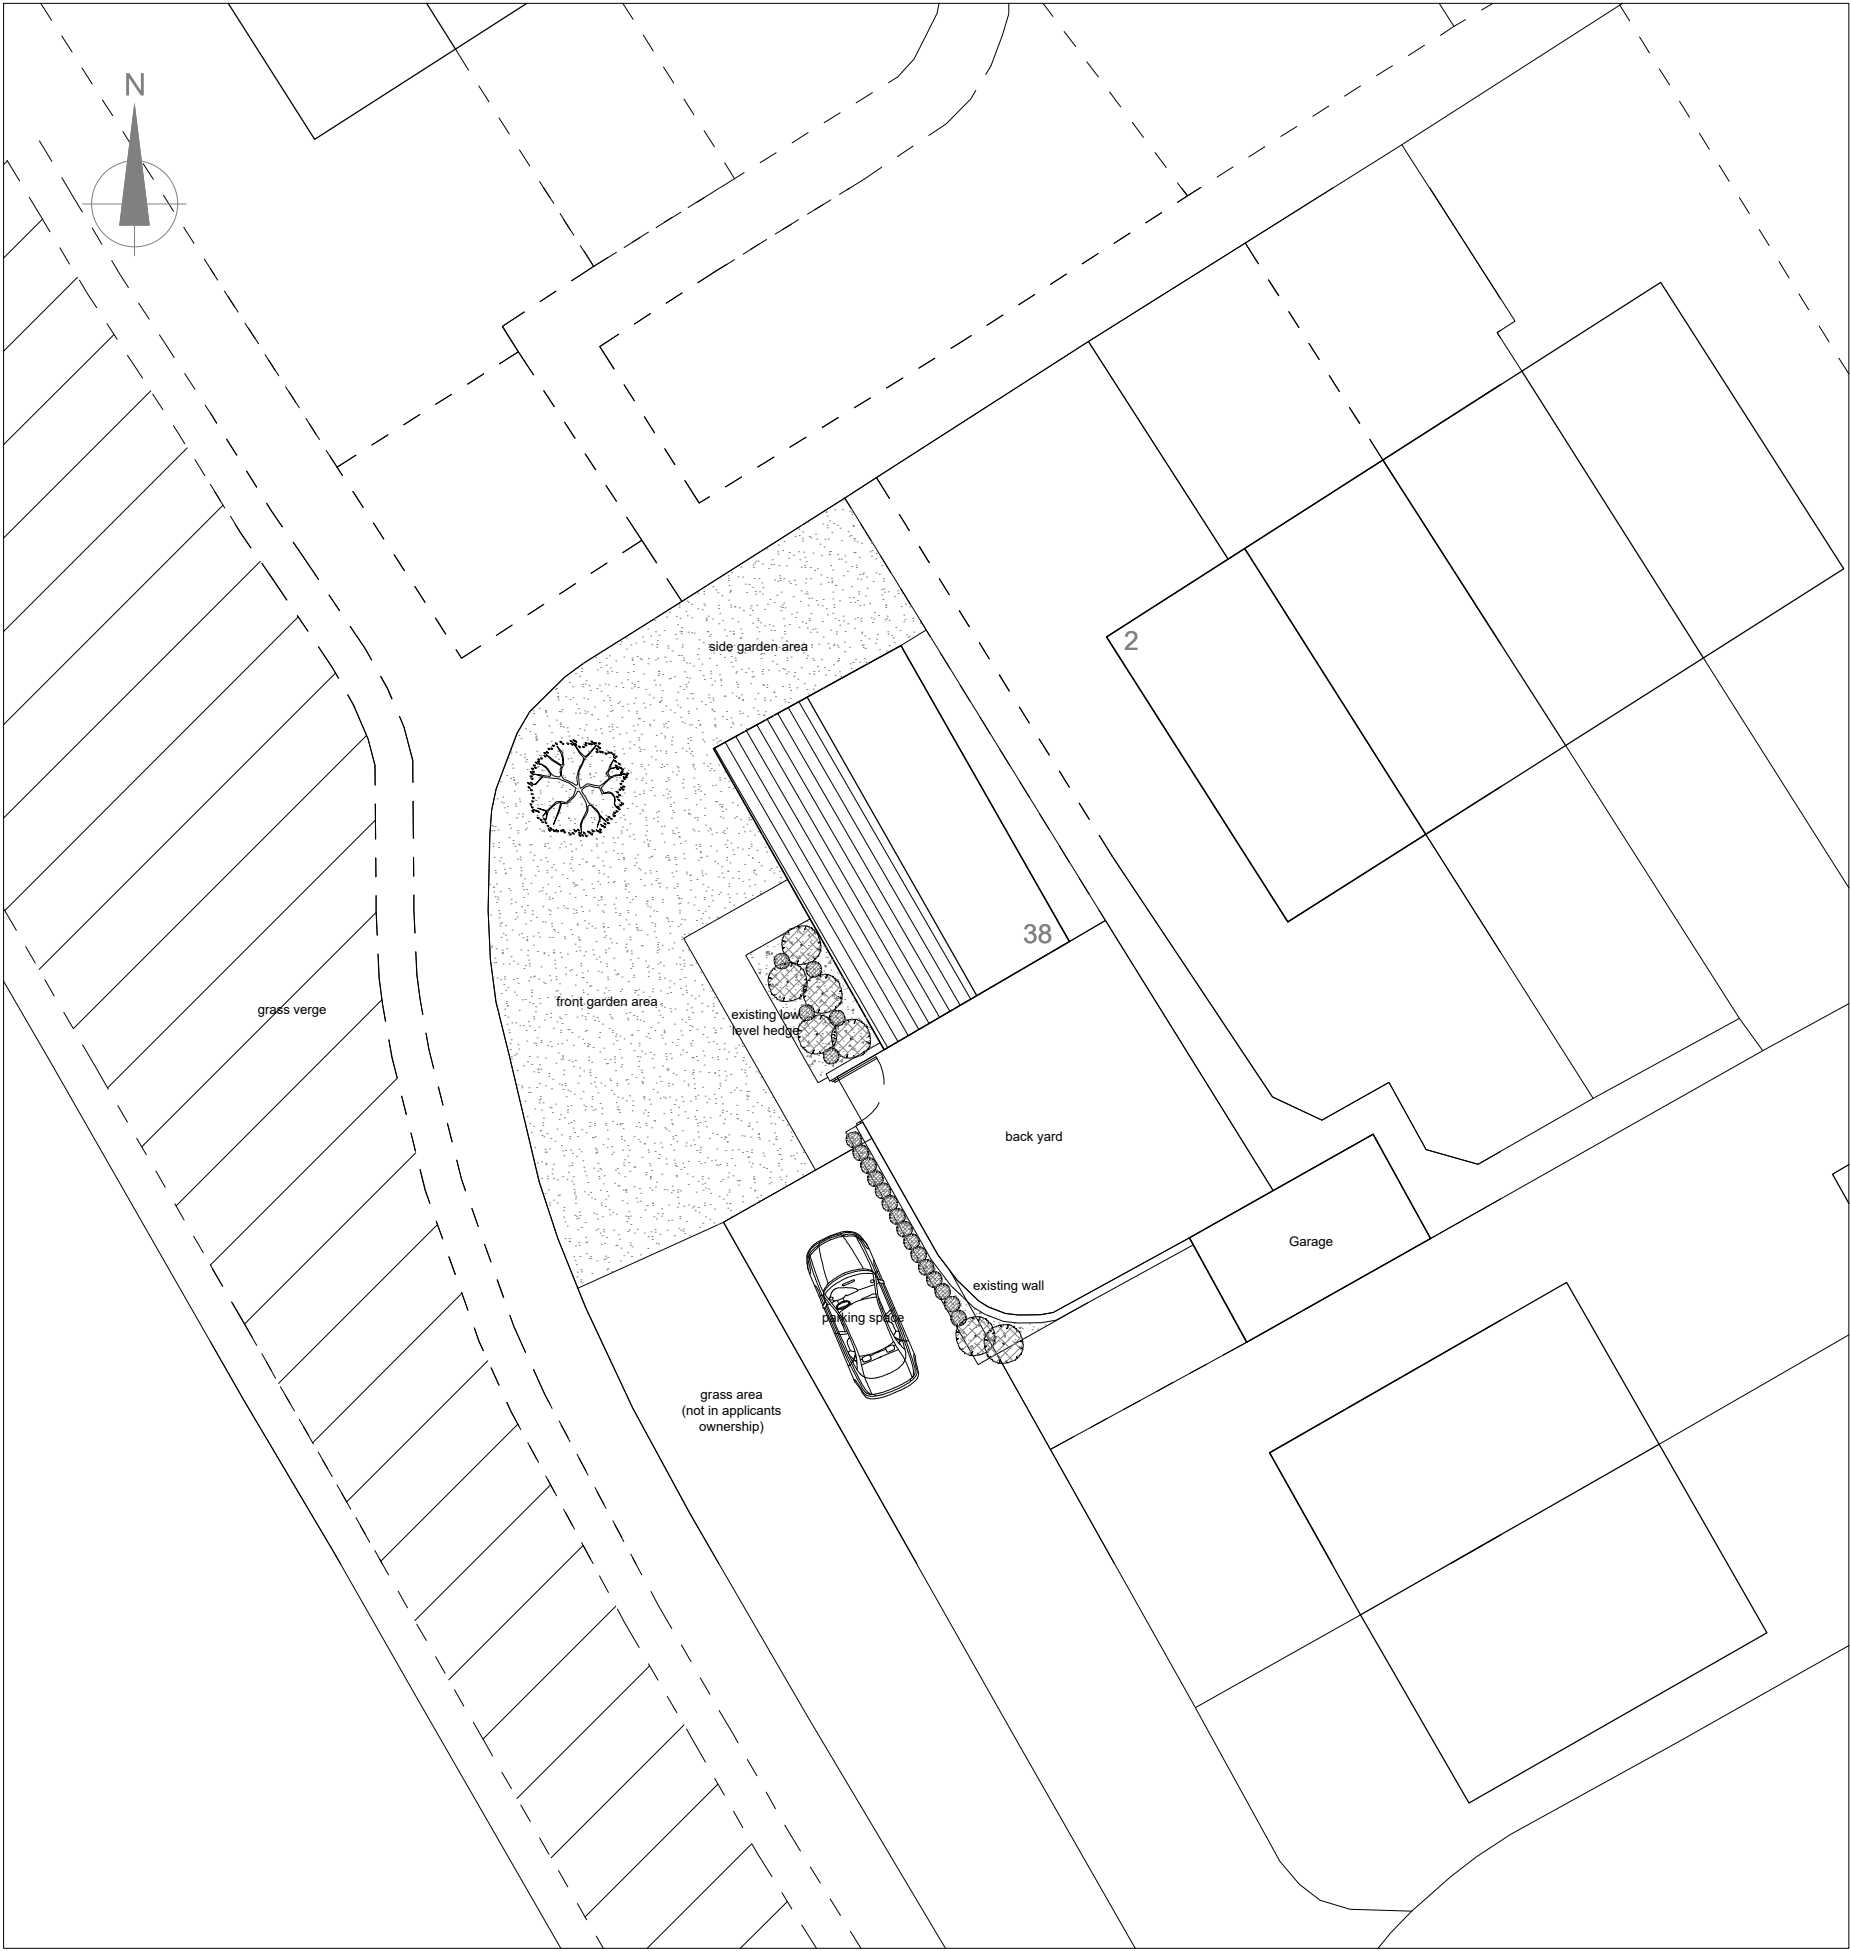

existing site block plan
scale 1:200

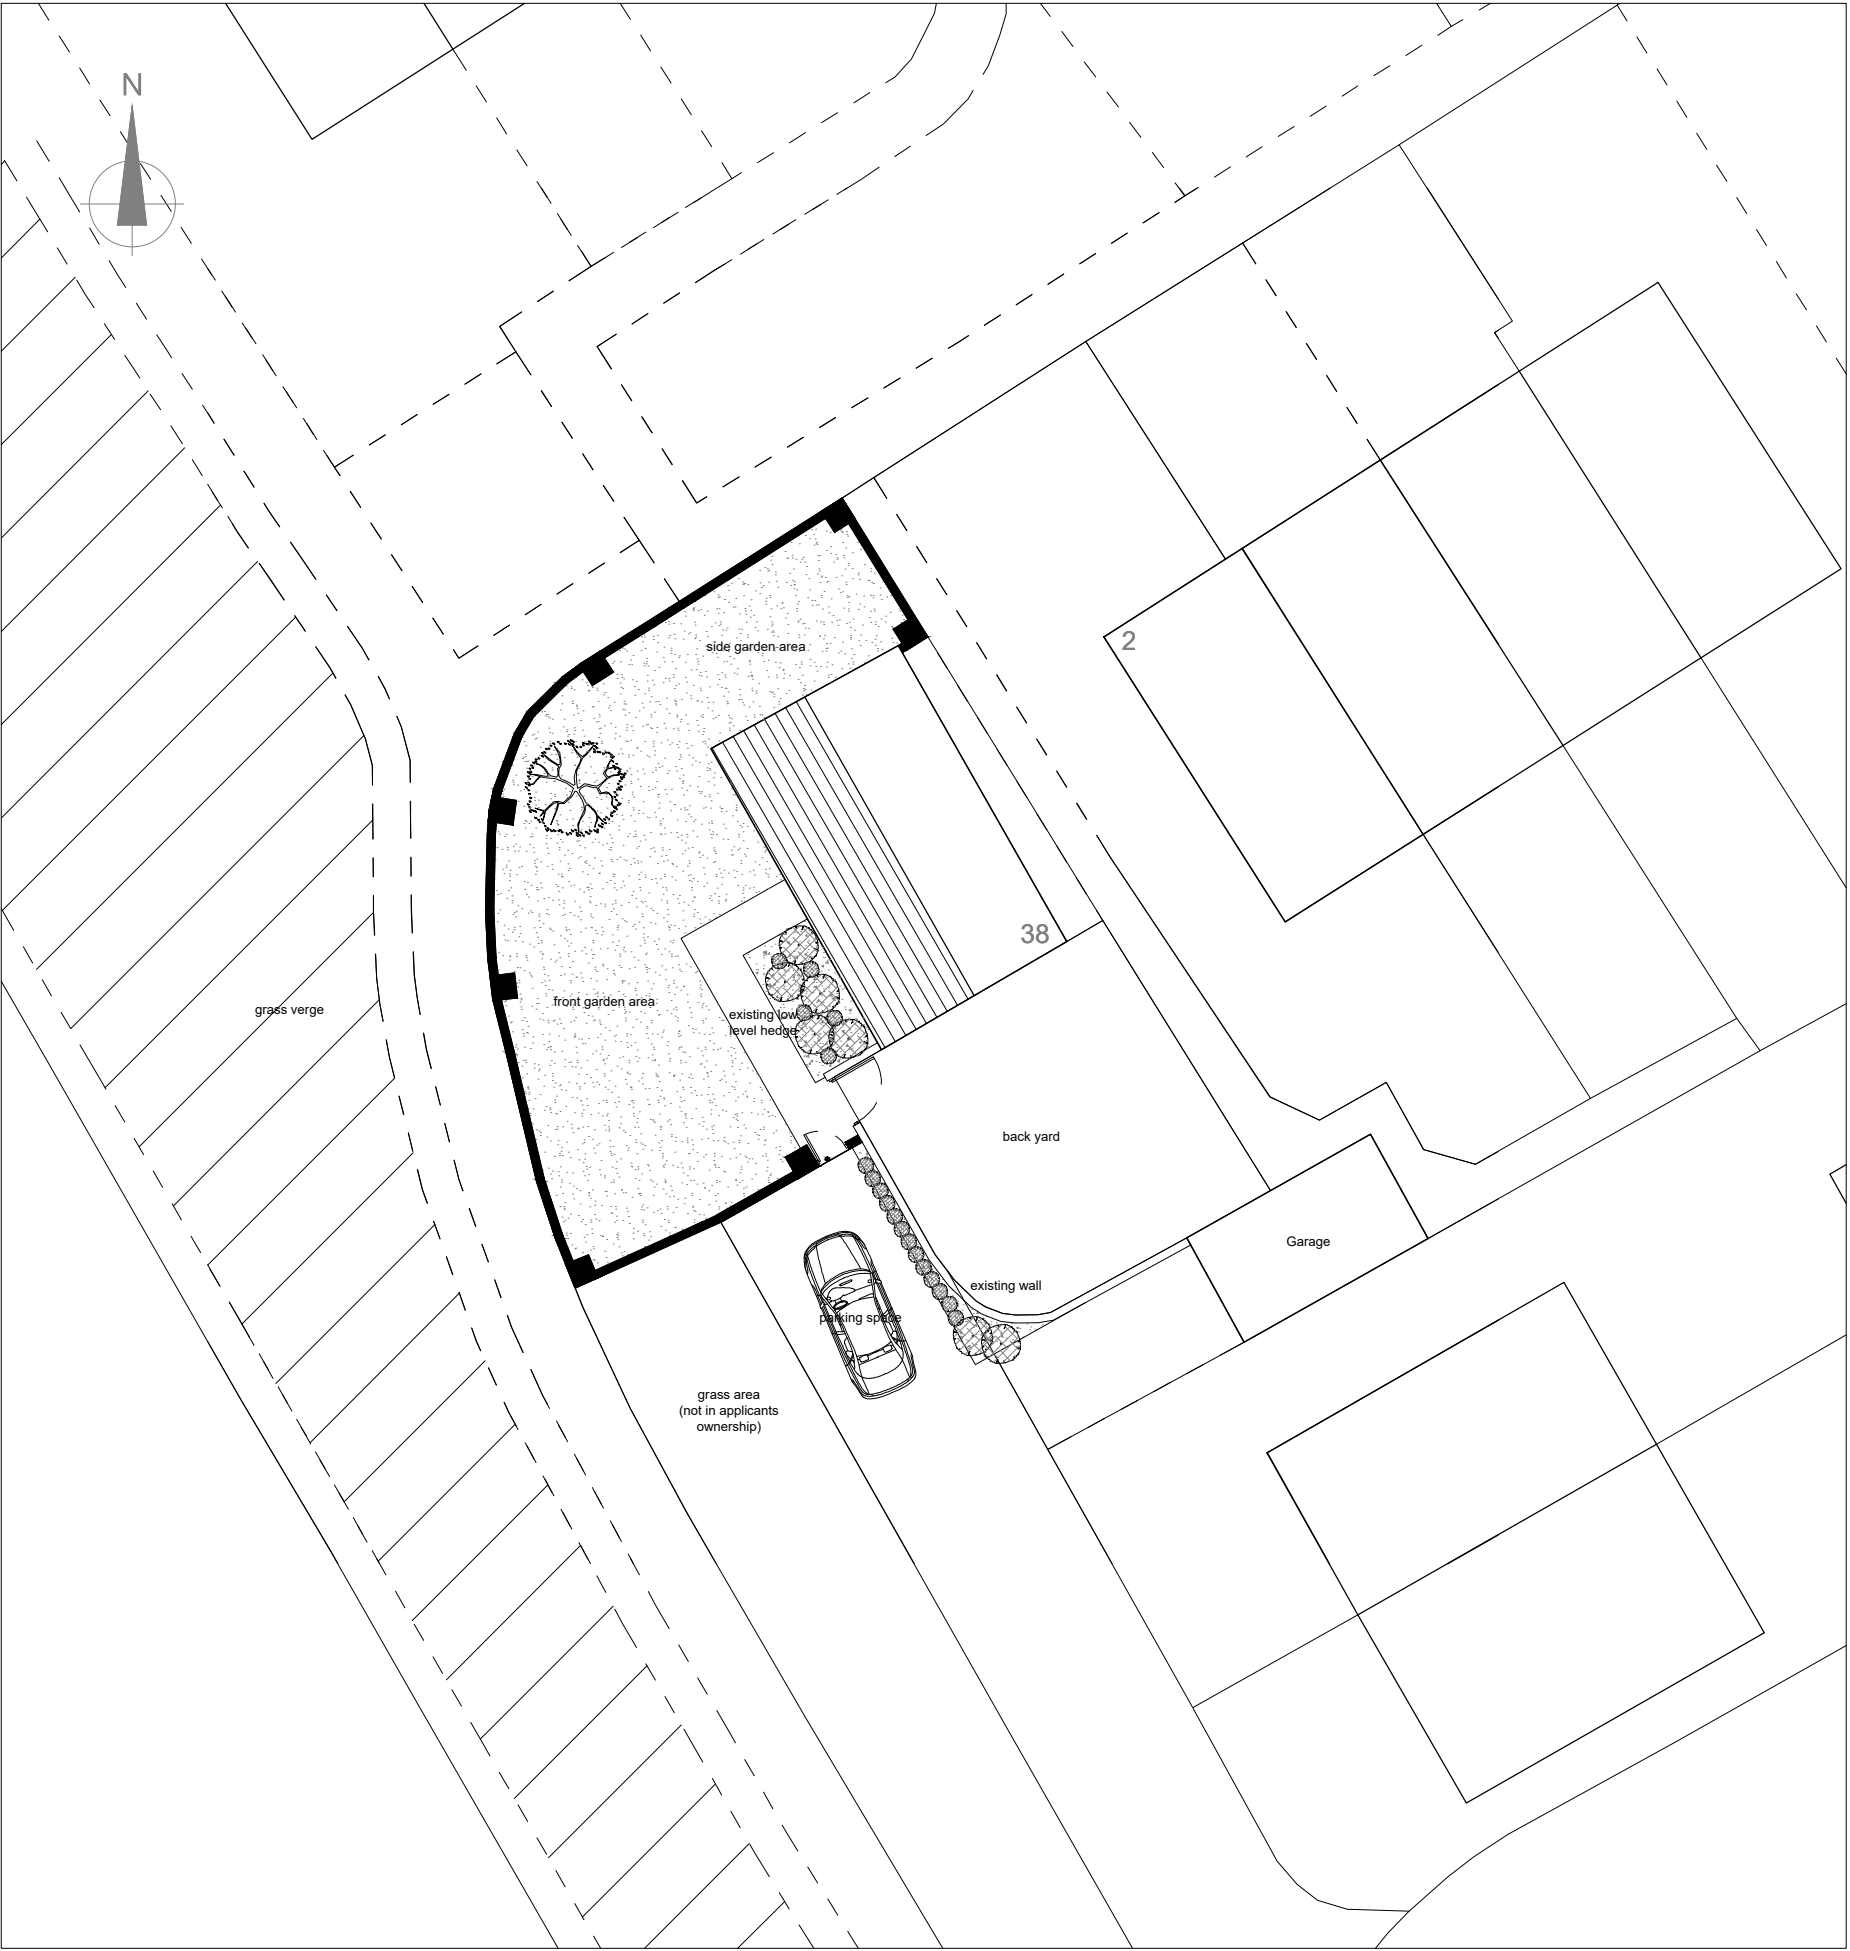

proposed site block plan
scale 1:200

1 5m 10m