



EXISTING ELEVATIONS 1:100


NORTH

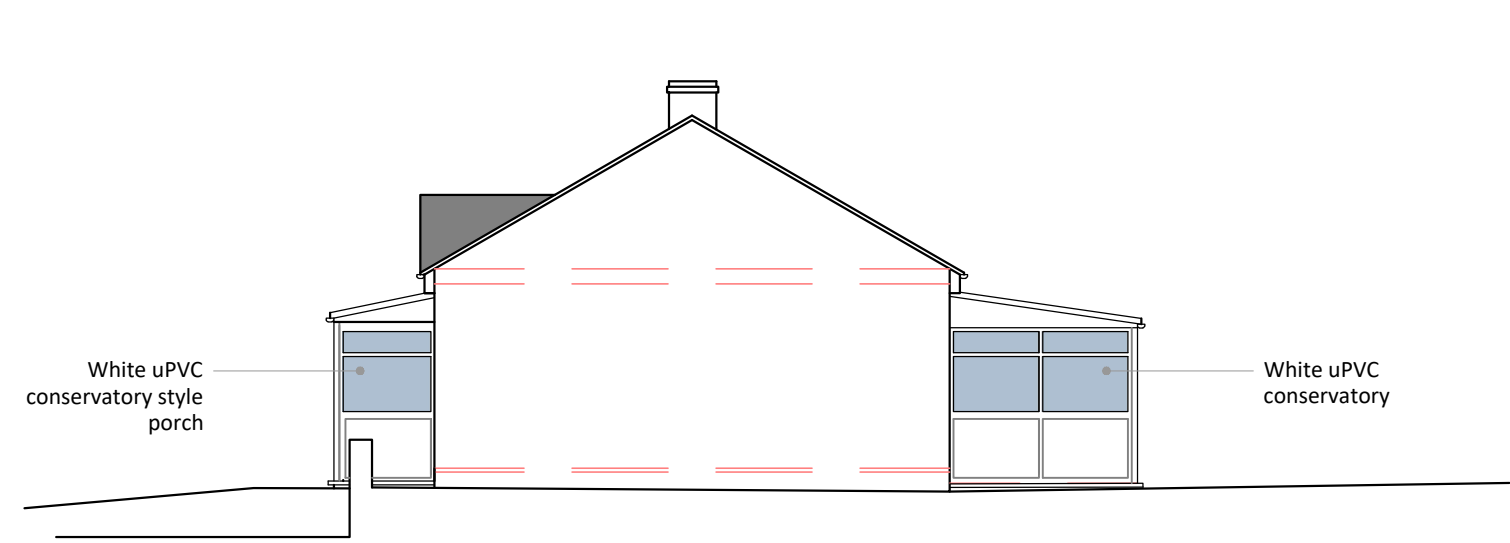


EAST

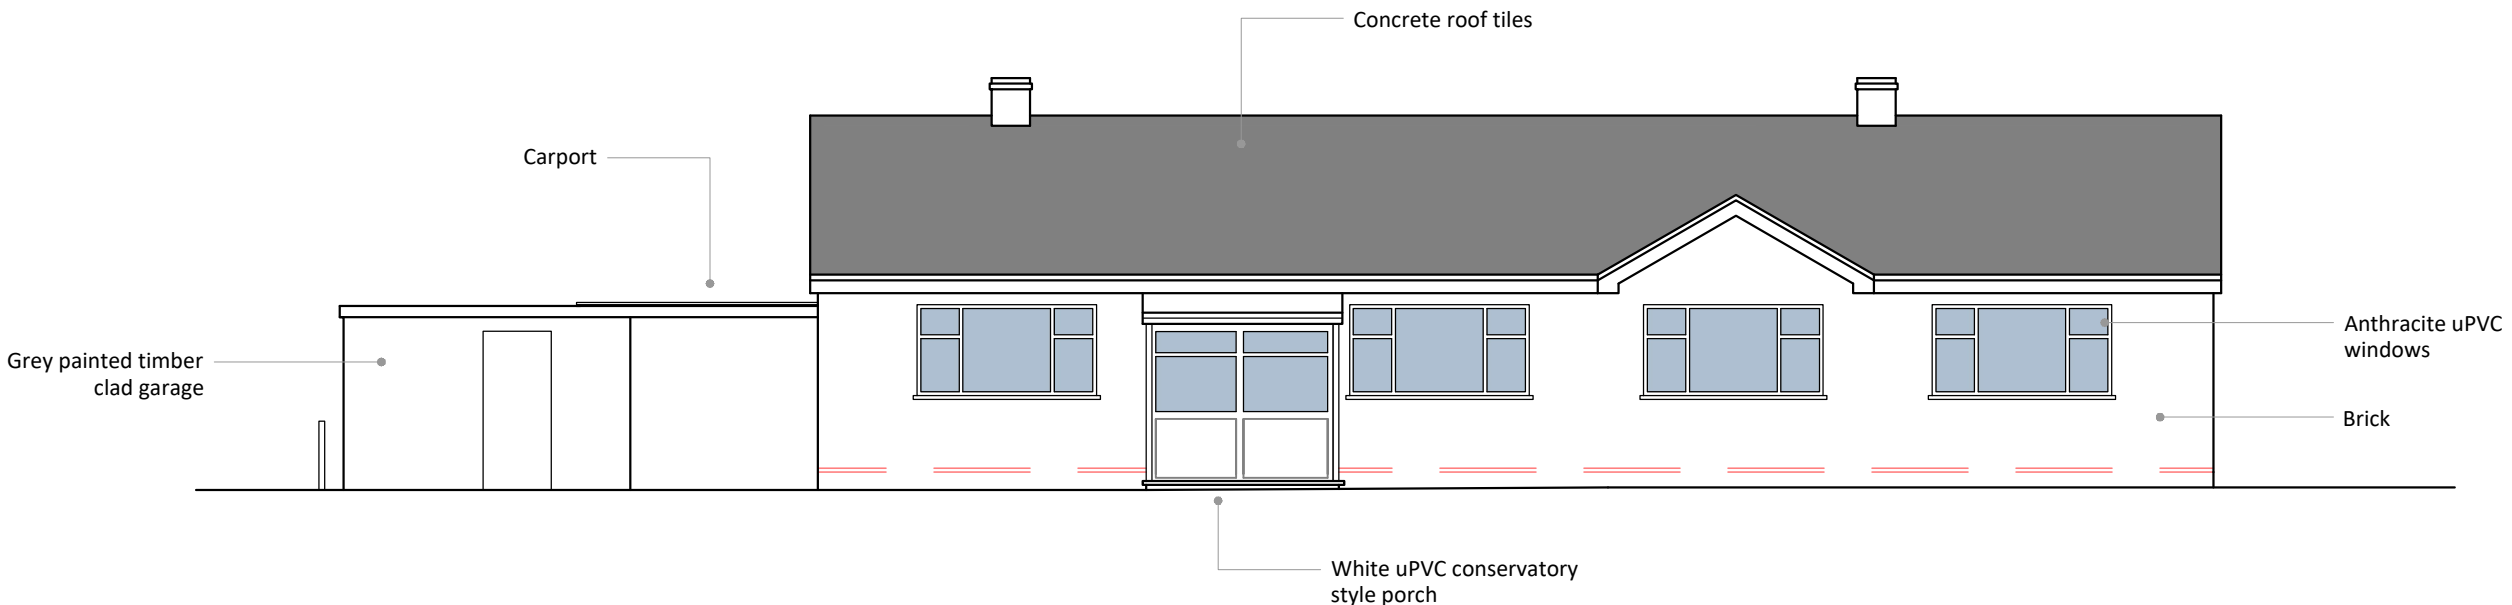

SOUTH

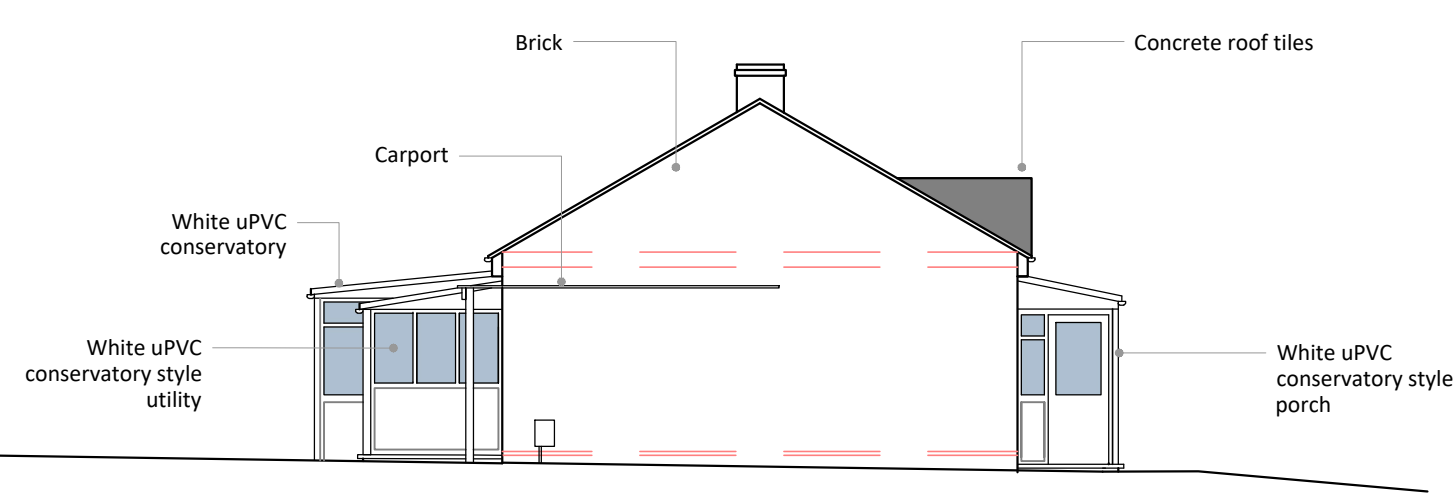


WEST

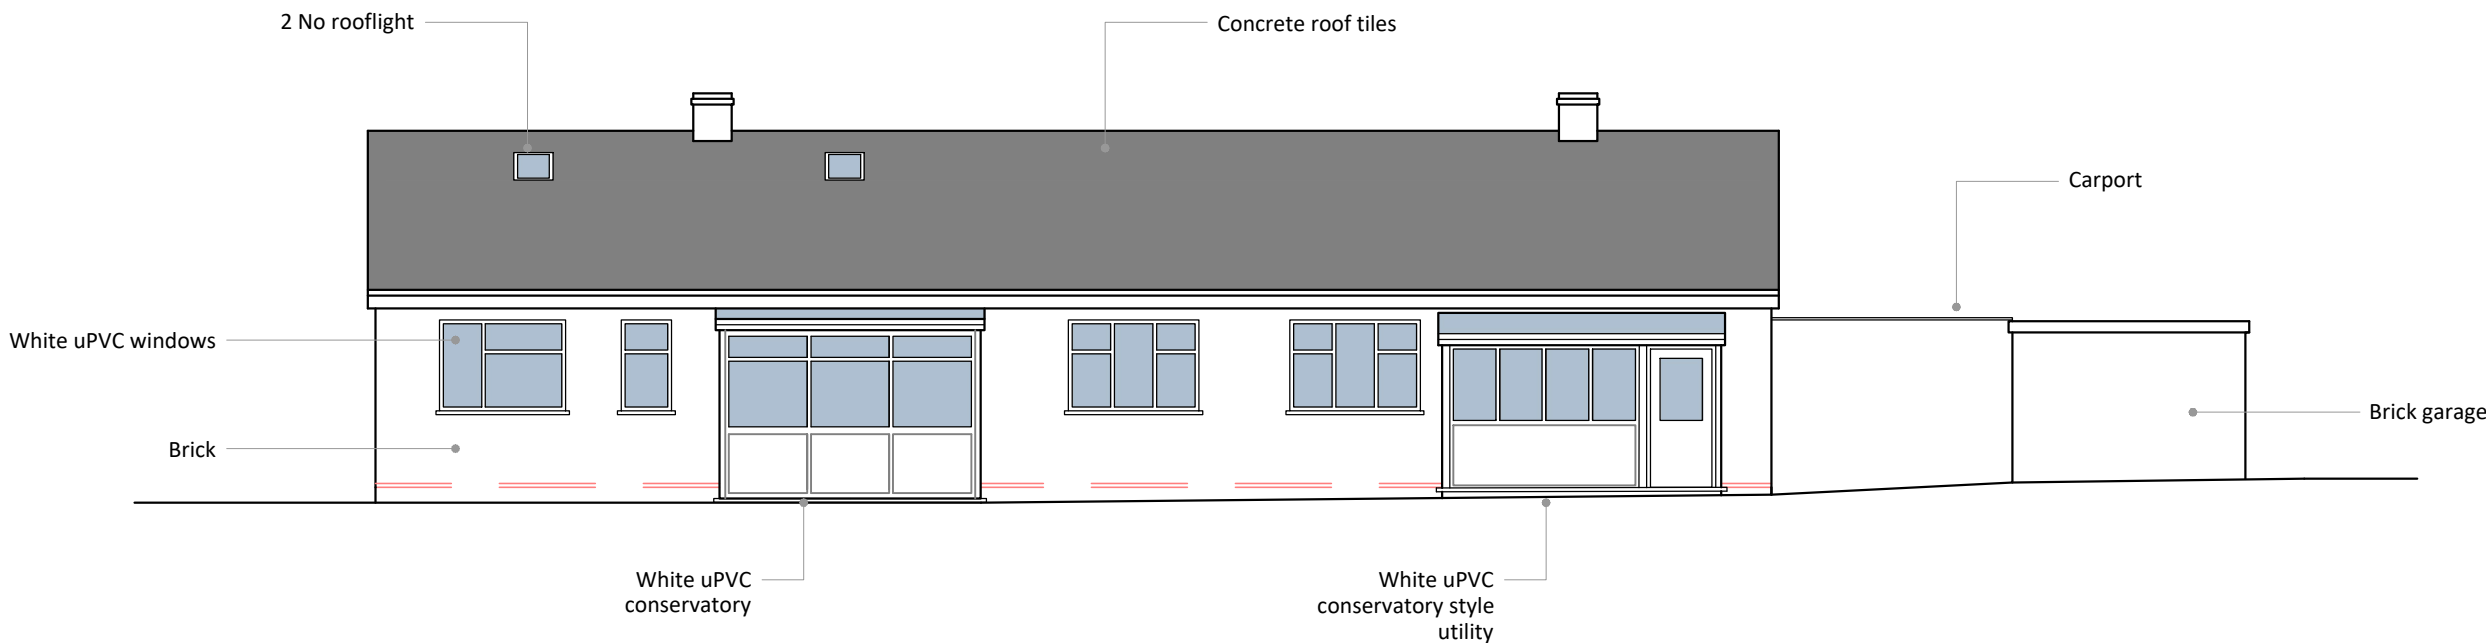

PROPOSED ELEVATIONS 1:100

NORTH

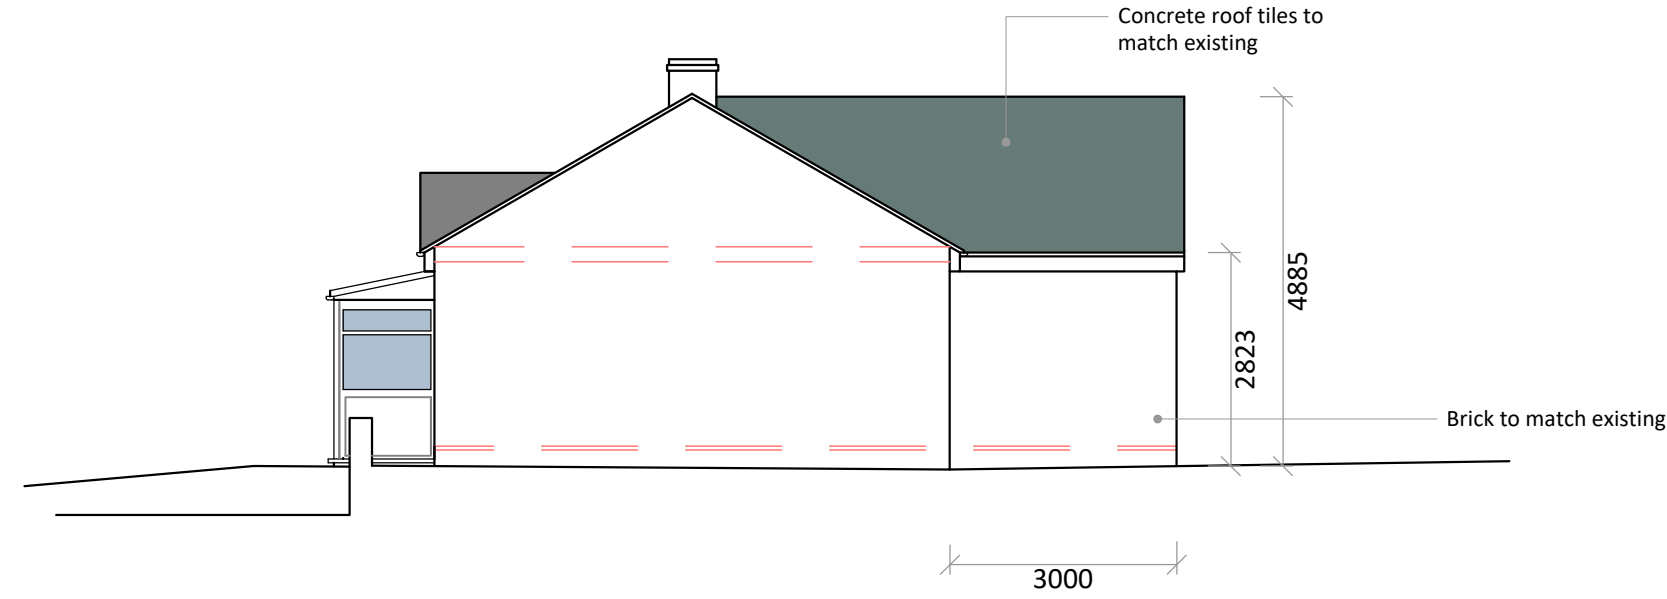


EAST


No Changes



SOUTH

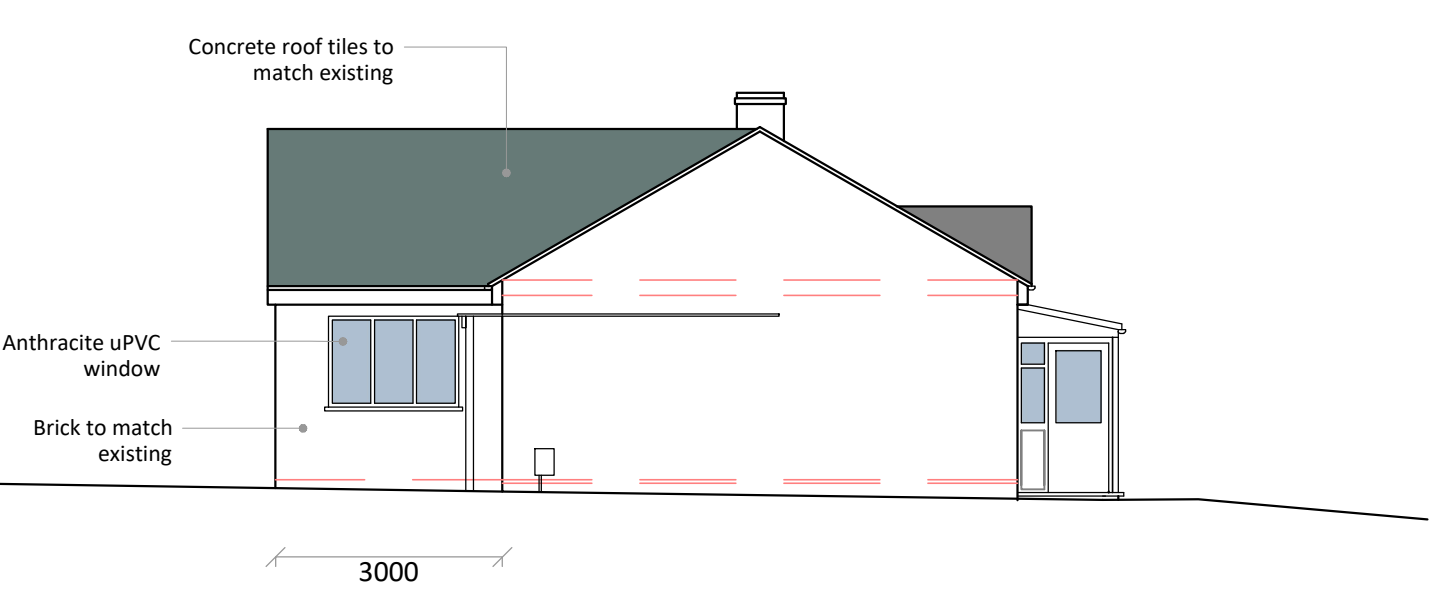


WEST

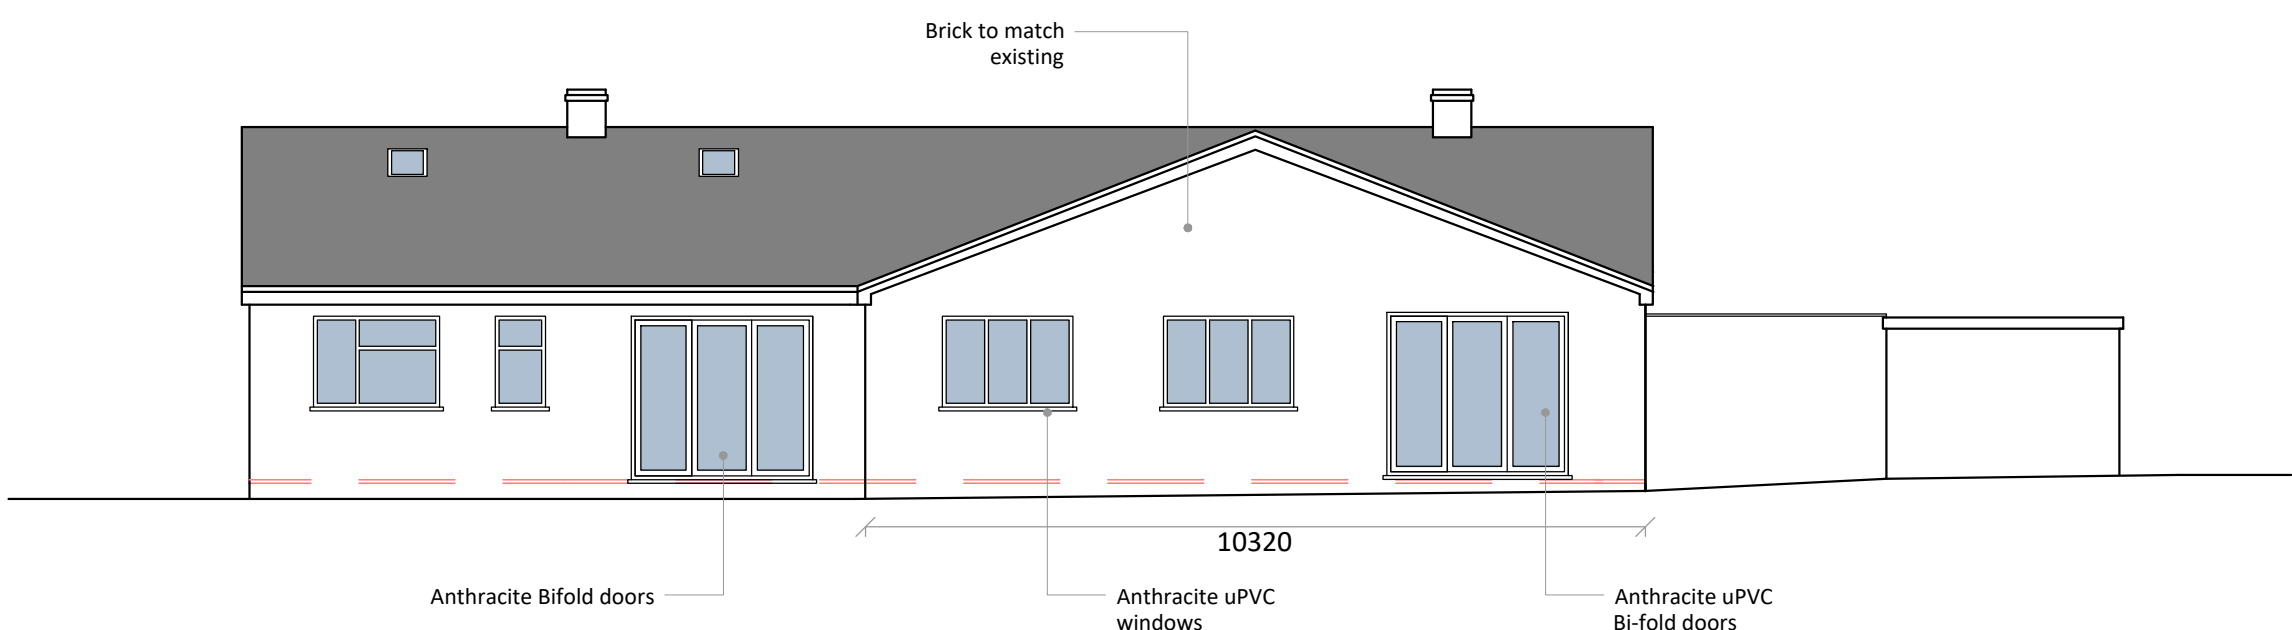

LOCATION PLAN 1:1250



SITE PLAN 1:200

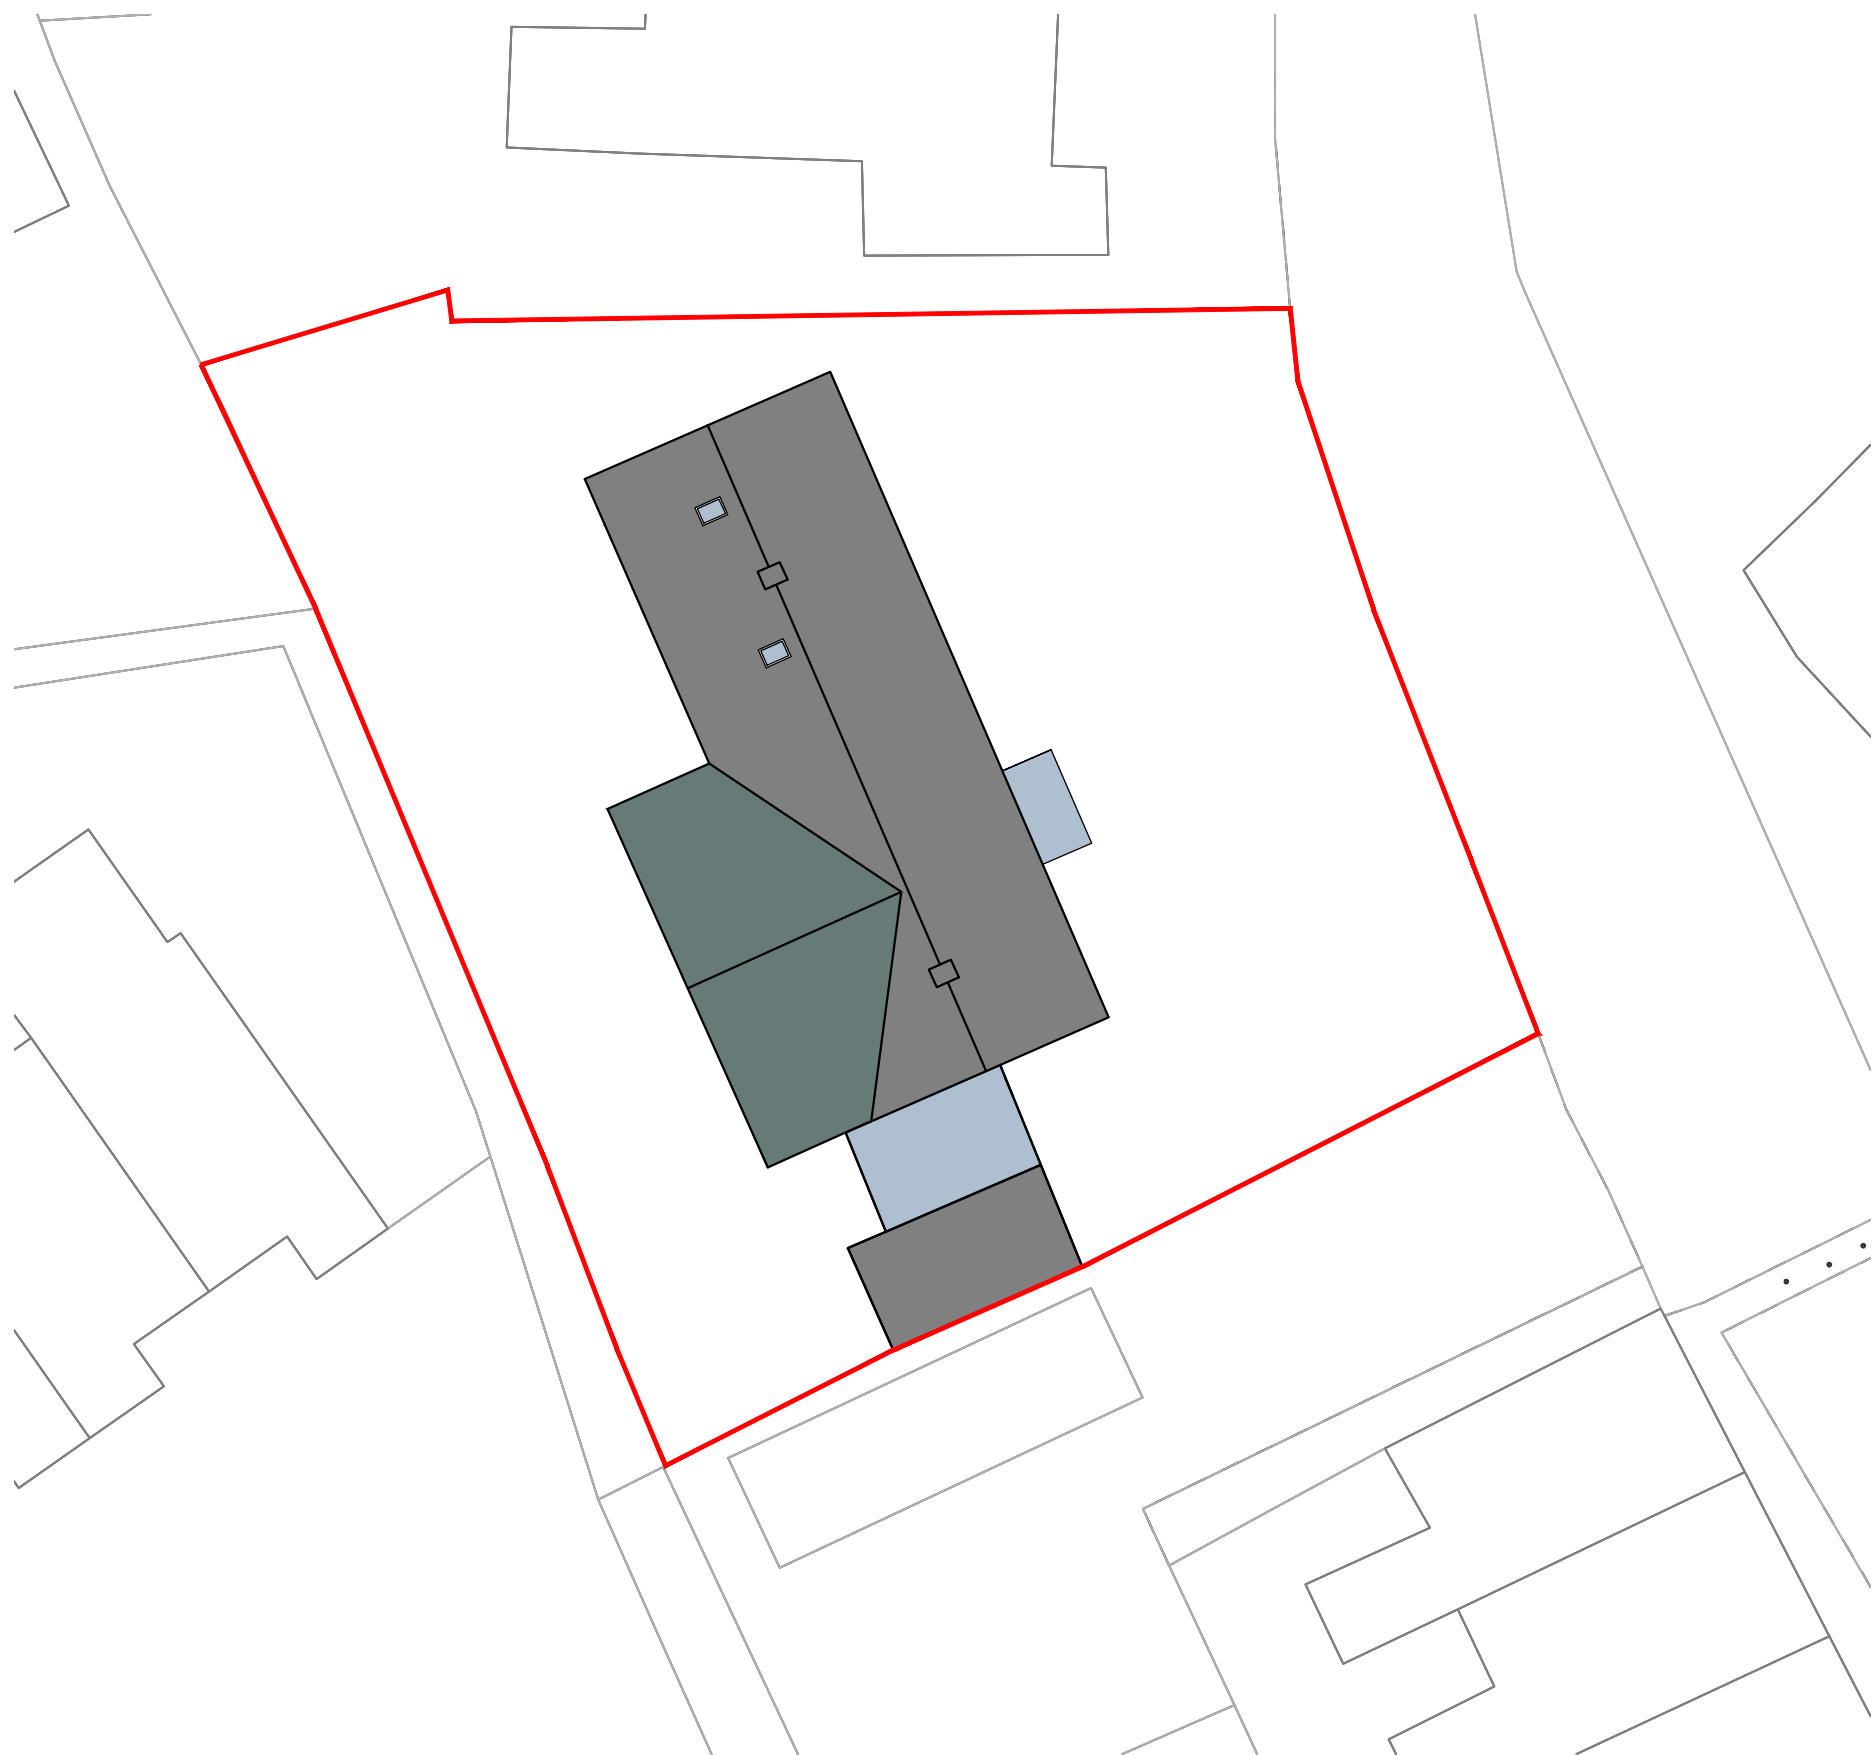

BUILDING REGULATION DRAWINGS

45 Bowden Lane
Chapel en le Frith
High Peak
SK23 9RQ

Single Storey Rear Extension

Revision	Date
A - Exchange bathroom for utility & enlarge kitchen	14/09/23

Drawing Ref	Date
45BL/BR2/01/A	14th August 2023

PLANS ARE TO BE READ IN CONJUNCTION WITH STRUCTURAL ENGINEERS DETAILS. IT IS THE RESPONSIBILITY OF THE CONTRACTOR TO CHECK ALL MEASUREMENTS ON SITE PRIOR TO WORK COMMENCING. IT IS THE RESPONSIBILITY OF THE OWNER TO ENSURE ALL ASPECTS OF THE PARTY WALL ETC ACT 1996 ARE MET. PLEASE CONTACT PLAN DRAWER IF ANY ON SITE AMENDMENTS ARE TO BE MADE.



18 Eccles Road
Chapel en le Frith
High Peak
SK23 9RQ

07912 845 210

info@plansanddesign.co.uk