


PROPOSED ROOF CONSTRUCTION 1:50

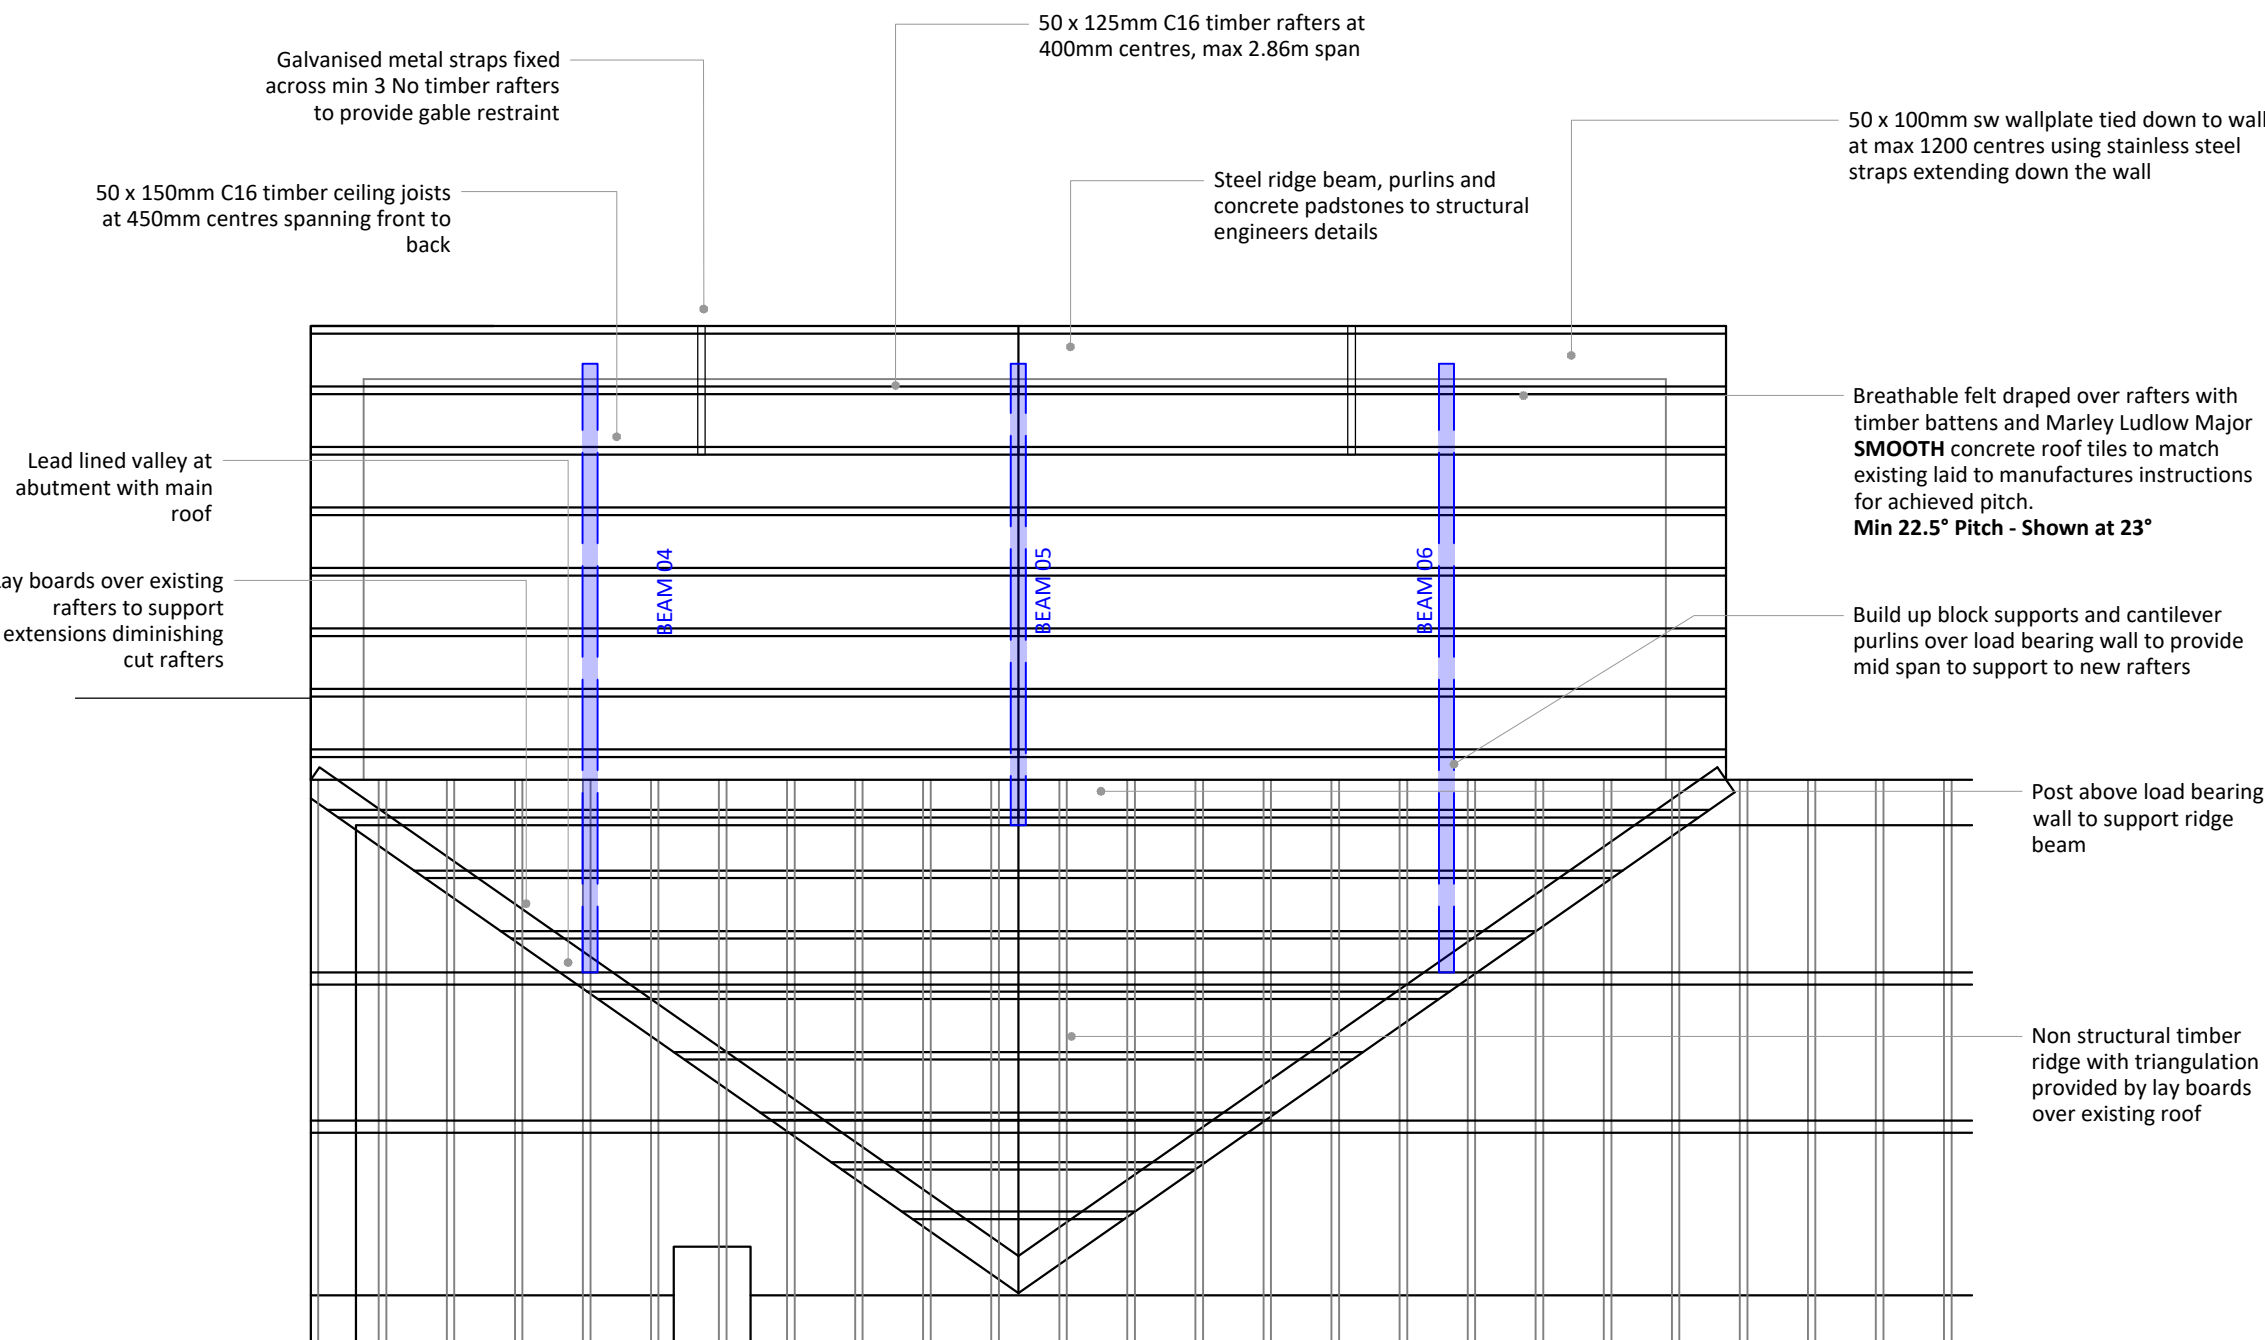

PROPOSED SECTION A - A' 1:20

