

ALL DIMENSIONS TO BE CHECKED ON SITE.
DO NOT SCALE FROM THIS DRAWING
FOR CONSTRUCTION PURPOSES.



REAR ELEVATION

D: Missing rooflight added. Flat roof over lift shaft shown. 24/02/2023. LCS.
C: Infill extension removed from first floor upwards. 02/2023. LCS.
B: Notes added
A: Notes added
REVISIONS:

PROJECT

5/6 The Quadrant
Buxton

DRAWING

Proposed Rear & Side Elevations

DATE	DRAWN	SCALE AT A1	JOB	DWG	REV
11/22	MCK	1:50	03921	11	D

ODL **OULSNAM DESIGN LTD**
Creative Architecture & Planning
Exclusive Interior Design


Oulsnam Design Limited
Milford Stables, Milford, Bakewell, Derbyshire, DE45 1DX
T: 01629 814431
E: info@oulsnam.com
W: www.oulsnam.com

Registered in England No. 3356889

This drawing and all the information shown is the property of Oulsnam Design and shall not be copied whole, or in part, or used for any other purpose without written permission of the company.

MATERIALS

1. BLUE SLATE ROOF WITH VELUX CONSERVATION ROOFLIGHTS.
2. NEW DORMER WINDOW.
3. NEW VELUX CONSERVATION ROOFLIGHTS.
4. FEATURE GLAZED GABLE WALL.
5. EXISTING TIMBER PAINTED SLIDING SASH WINDOWS.
6. NATURAL GRITSTONE WALLING TO MATCH EXISTING.
7. EXISTING RED BRICK WALLING.
8. EXISTING GRITSTONE WALLING.
9. NEW SLIDING SASH TIMBER PAINTED WINDOWS WITH SOLDIER
ARCHED HEADS & STONE SUB SILLS.
10. LEAD COVERED FLAT ROOF TO CORRIDOR & LIFT SHAFT.
11. AUTOMATIC OPENING VENT OVER STAIRS.

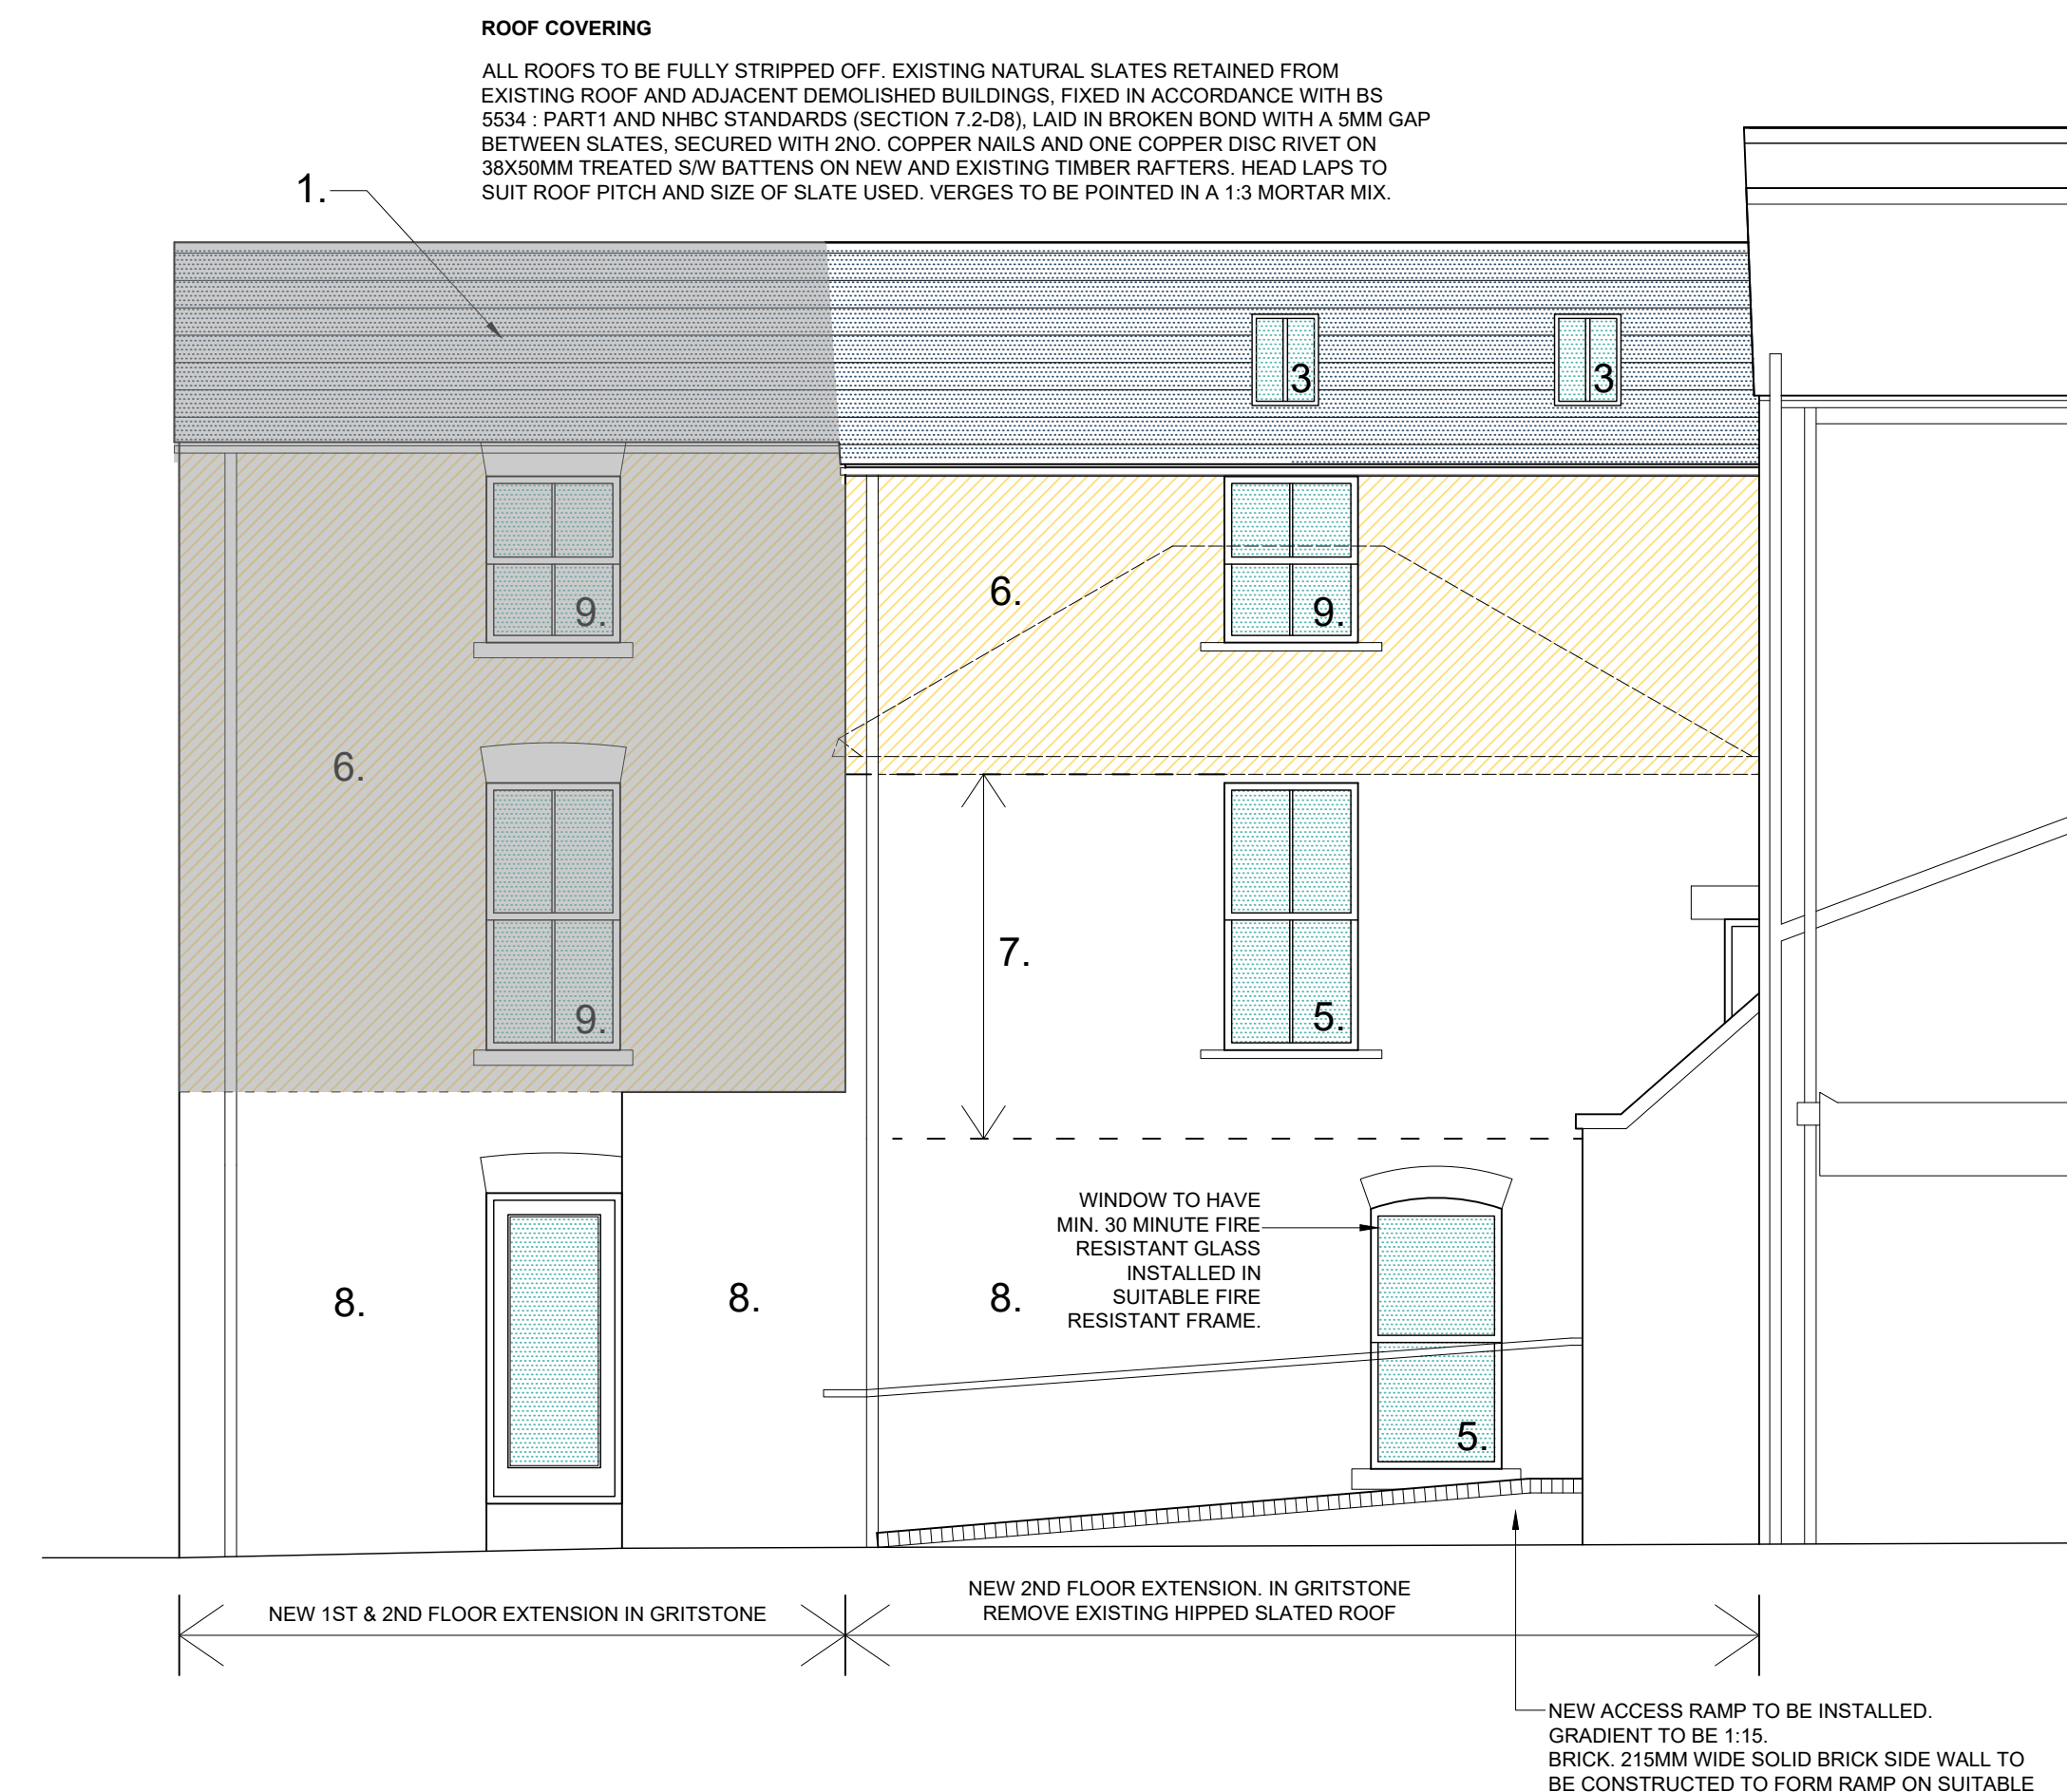

SIDE ELEVATION

Datum: 48.00m.

NEW ACCESS RAMP TO BE INSTALLED.
GRADIENT TO BE 1:15.
BRICK 215MM WIDE SOLID BRICK SIDE WALL TO BE CONSTRUCTED TO FORM RAMP ON SUITABLE FOUNDATIONS.
RAMP TO BE FORMED FROM CONCRETE WITH A TAMPED FINISH TO PROVIDE A NON-SLIP SURFACE.
BALUSTRADING AND HANDRAIL FORMED FROM GALVANISED STEEL WITH POWDER COATED FINISH AT MIN 900MM ABOVE RAMP LEVEL. DESIGN TO CLIENT APPROVAL AND FINISHED IN BLACK.