
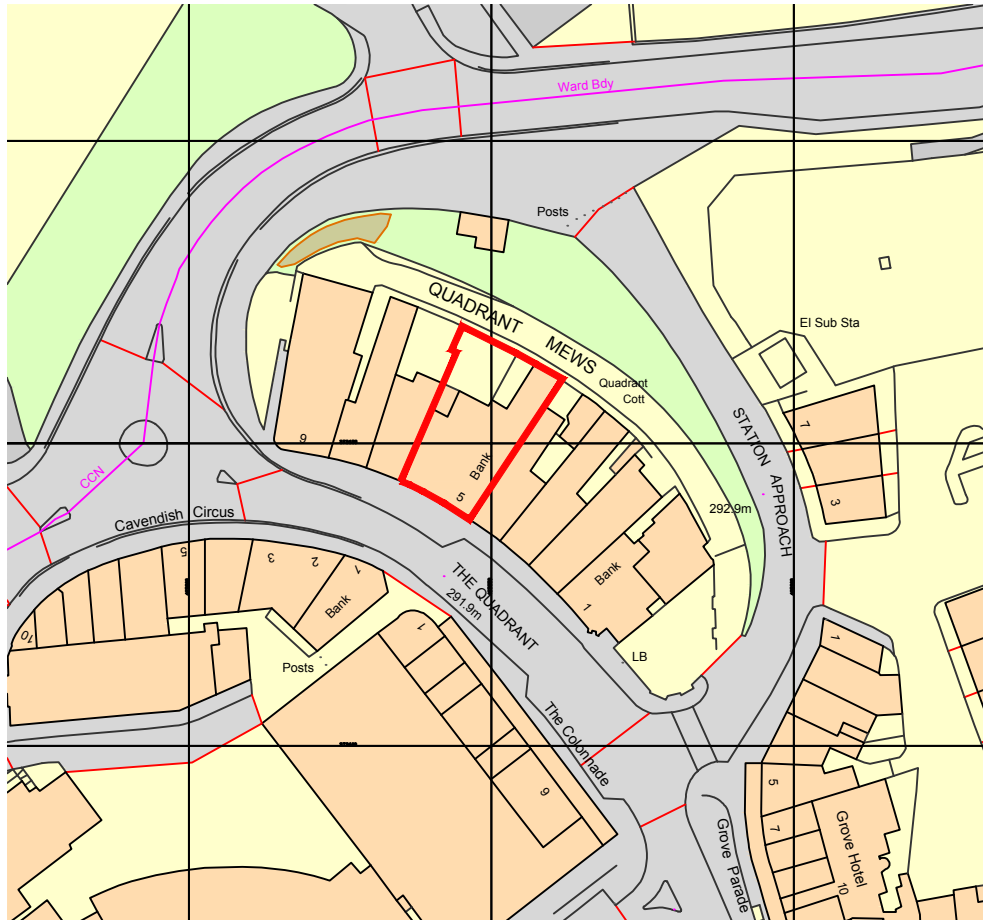


0m 50m 100m 150m 200m

1 : 1250

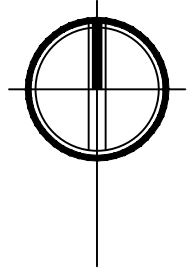

Client:
S. ROBINSON DEVELOPMENTS

Project:
5 & 6 THE QUADRANT, BUXTON

Drawing Title:
SITE LOCATION PLAN



associates limited

architecture ■ building surveying ■ urban design

burnaby villa ■ 48 watling street road ■ fulwood ■ preston ■ pr2 8bp
tel: 01772 774510 fax: 01772 774511 email mck@mckassociates.co.uk

Drawn: MCK	Checked:	Scale: 1:1250	Date: DEC 16	Job No: 16-200	Drawing No: LOC-01	Rev:
---------------	----------	------------------	-----------------	-------------------	-----------------------	------