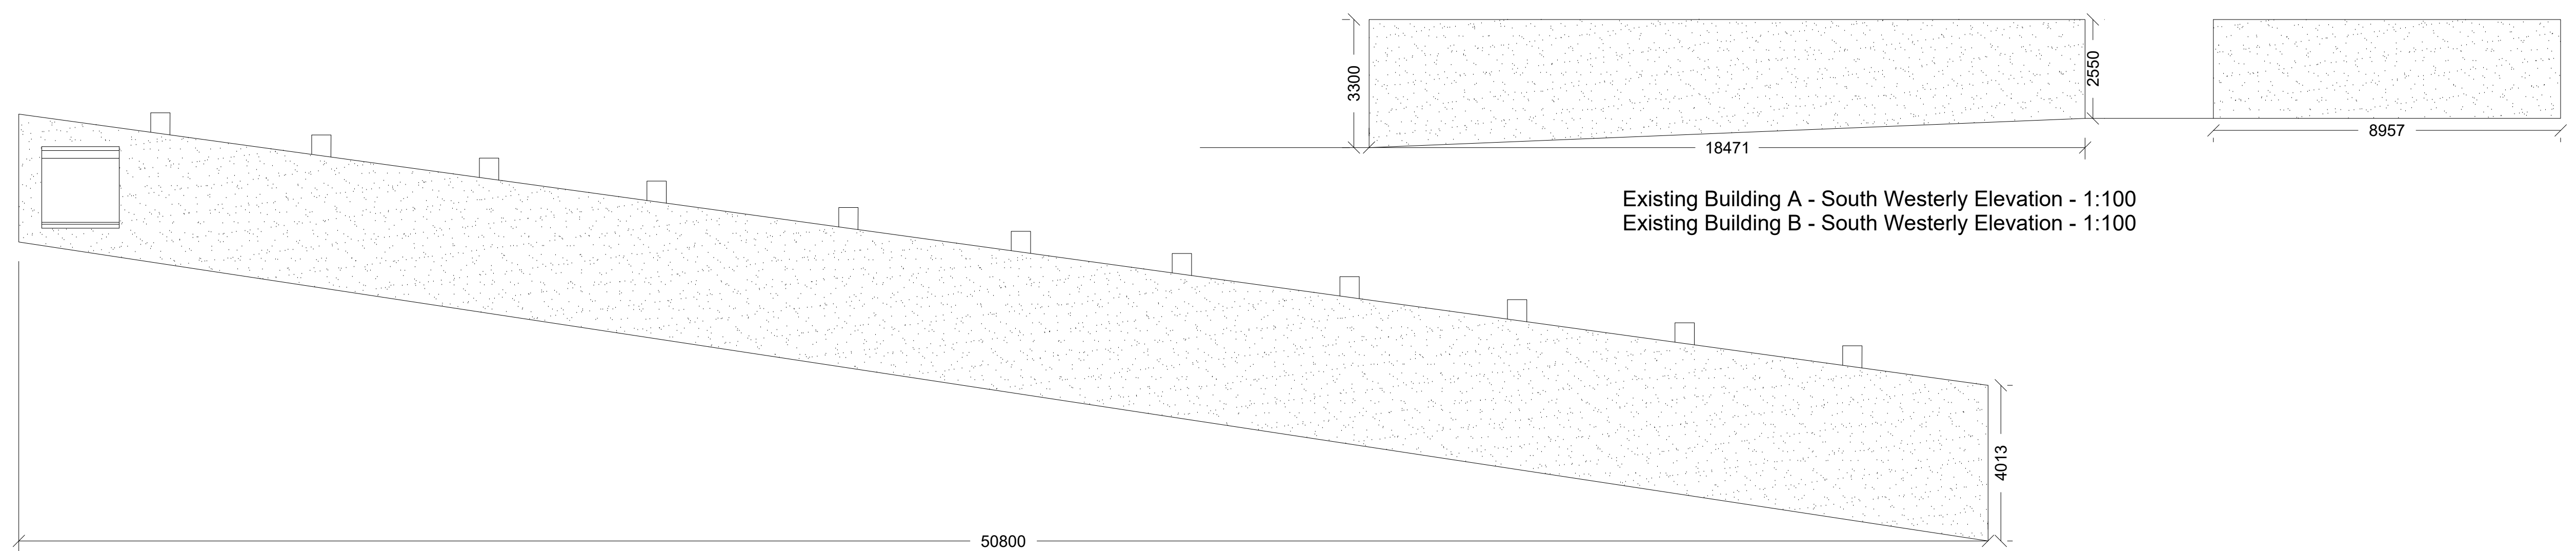
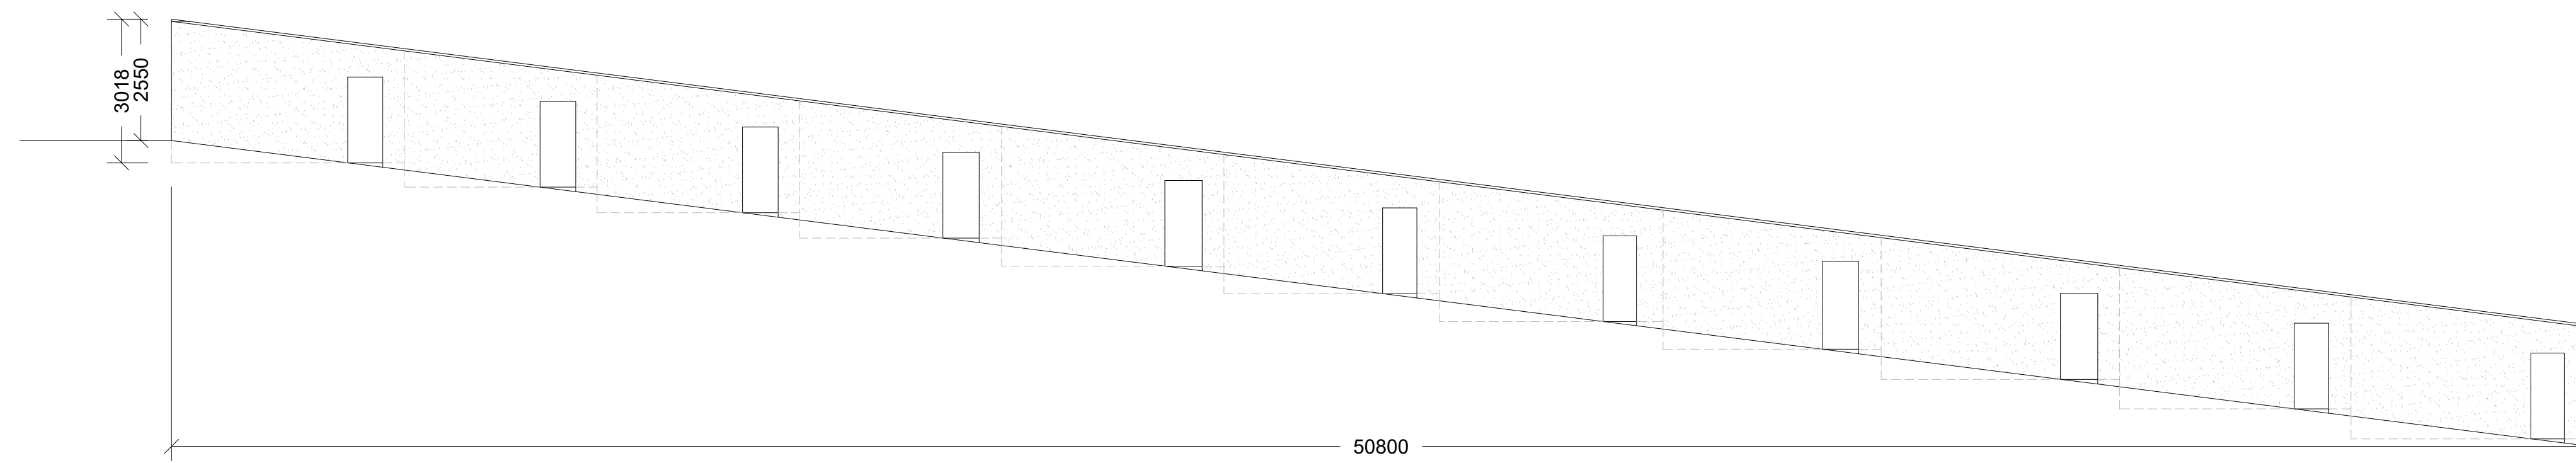


Notes:

All work is to be carried out to the latest current British standards Codes of Practice and recognised working practices.

All work and materials should comply with Health and Safety legislation.

All dimensions are in millimetres where explicitly shown otherwise.

The contractor should check and certify all dimensions as work proceeds and notify GHA of any discrepancies.



Gary Hoerty Associates
Gary Hoerty Associates Chartered Surveyors
Suite 9 - Grindleton Business Centre
The Spinney
Grindleton
Clitheroe
Lancashire BB7 4DH
T: 01260 449700
Email: info@ghaonline.co.uk

Project: (No: Rig.947.3367.GH)

Planning - Proposed development to create battery storage site at:

Title: Existing Building Elevations.

Drawing No: Rfg.947.3387.04

Drawn: KA

Client: W Rigby & Sons.

Date: 06.10.2023

Scale: 1:100 @ A1

Amendments: