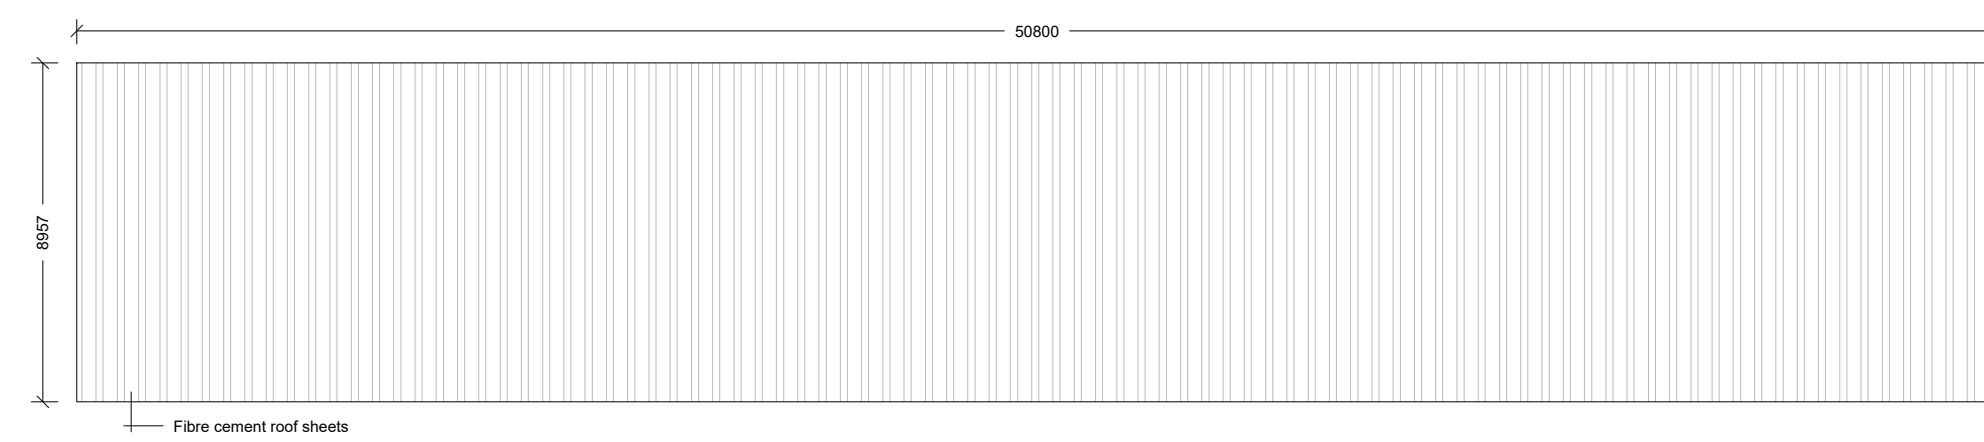
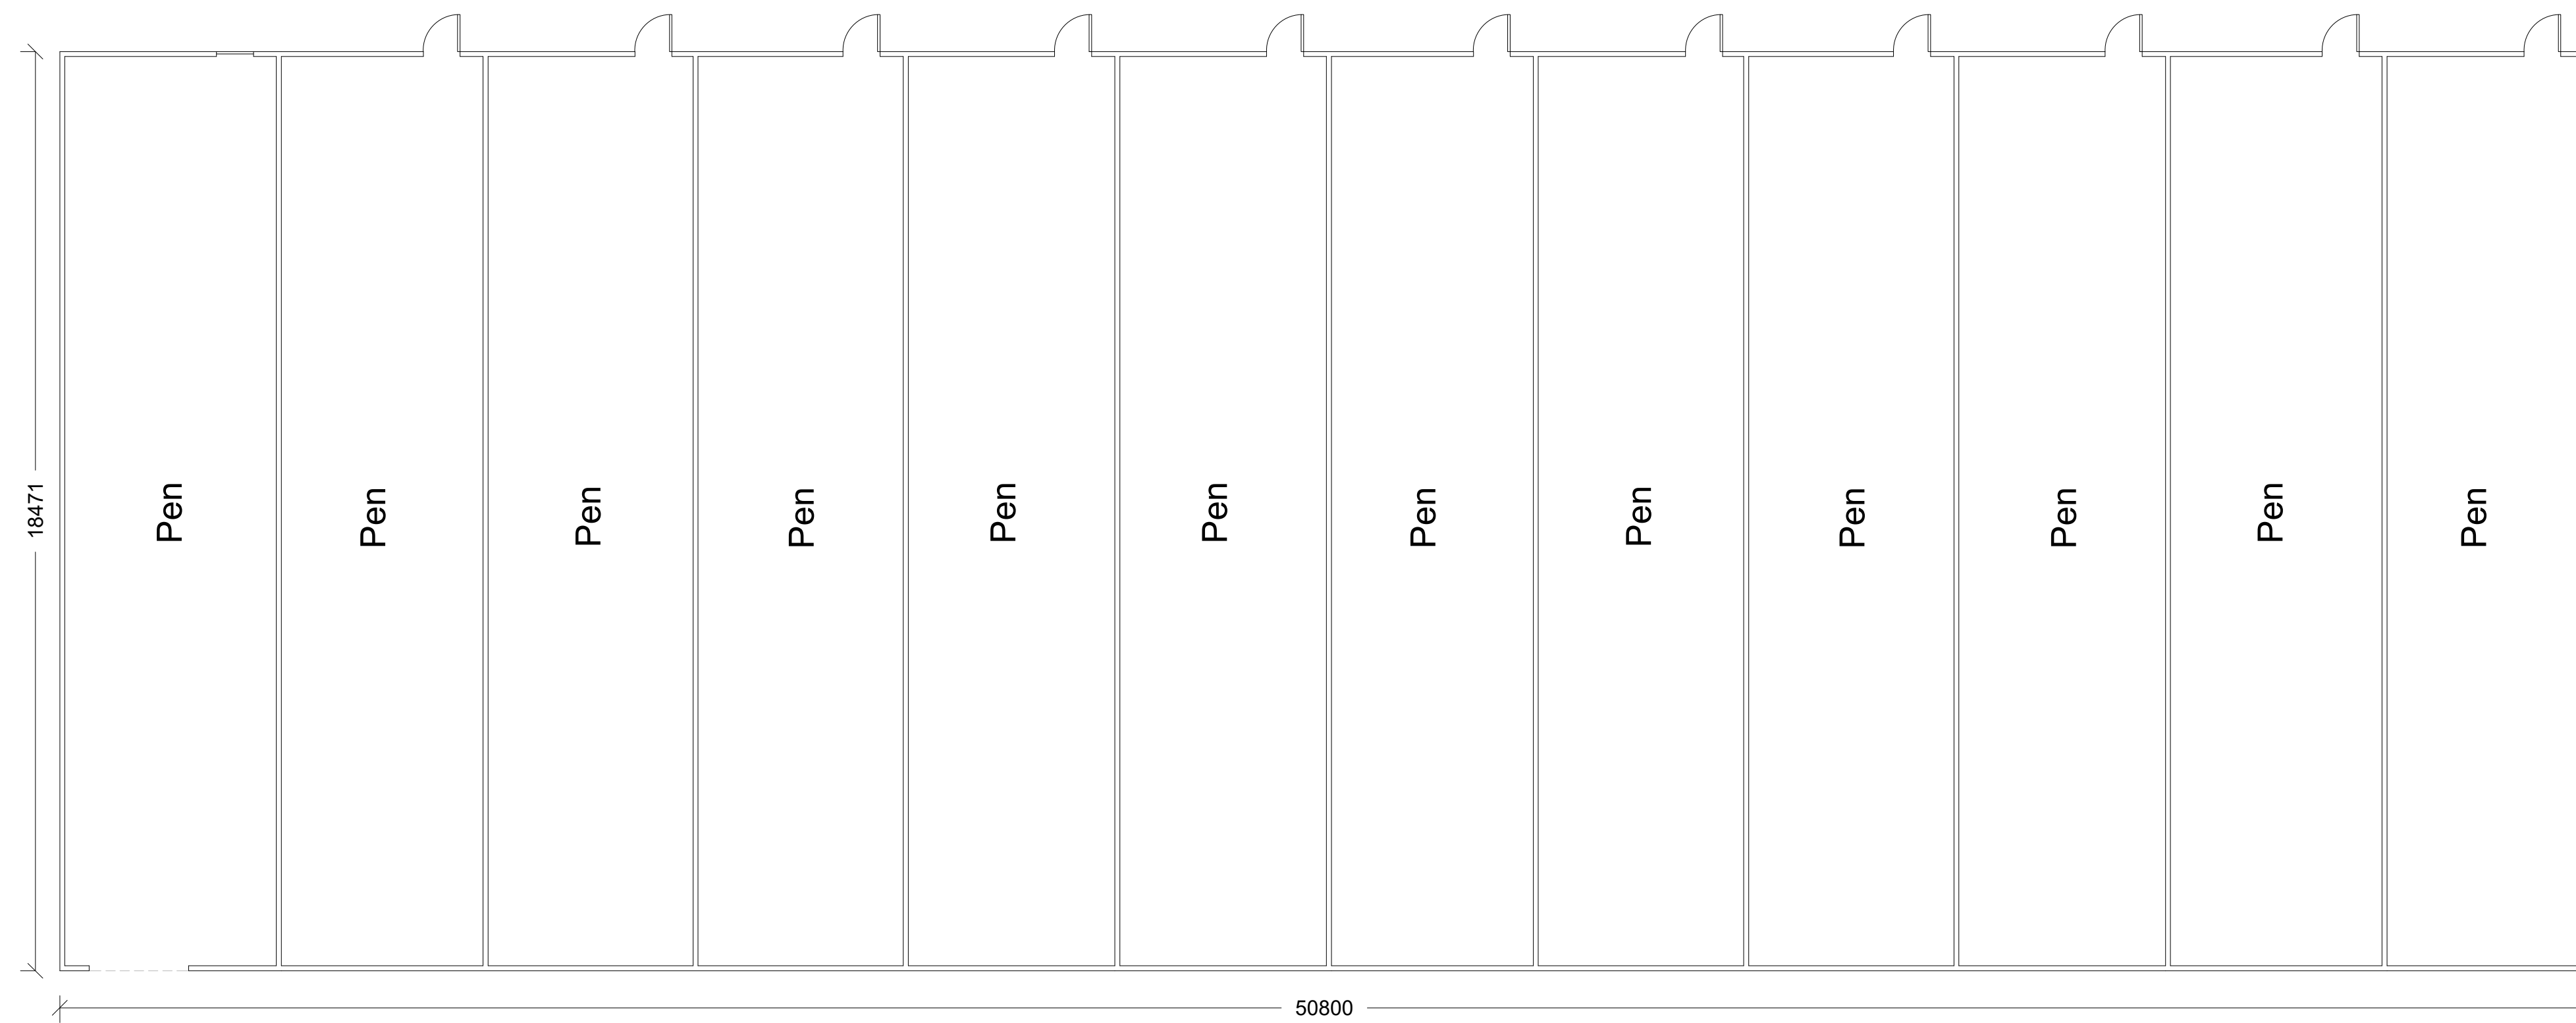


Notes:

All work is to be carried out to the latest current British standards Codes of Practice and recognised working practices.

All work and materials should comply with Health and Safety legislation.

All dimensions are in millimetres where explicitly shown otherwise.

The contractor should check and certify all dimensions as work proceeds and notify GHA of any discrepancies.

 Gary Hoerly Associates Gary Hoerly Associates Chartered Surveyors Suite 9 - Grindleton Business Centre The Spinney Grindleton Clitheroe Lancashire BB7 4DH T: 01200 449700 Email: info@ghaonline.co.uk	
Project: (No: Rfg 947.3367.GH) Planning - Proposed development to create battery storage site at Chinley House Farm High Peak Buxworth GNP	
Title: Existing Building Plans.	
Drawing No: Rfg.947.3367.03	Drawn: KA
Client: W Rigby & Sons.	
Date: 05.10.2023	Scale: 1:100 & 1:200 @ A1
Amendments:	