




All existing lintels to remain unchanged.

Typical window elevation.

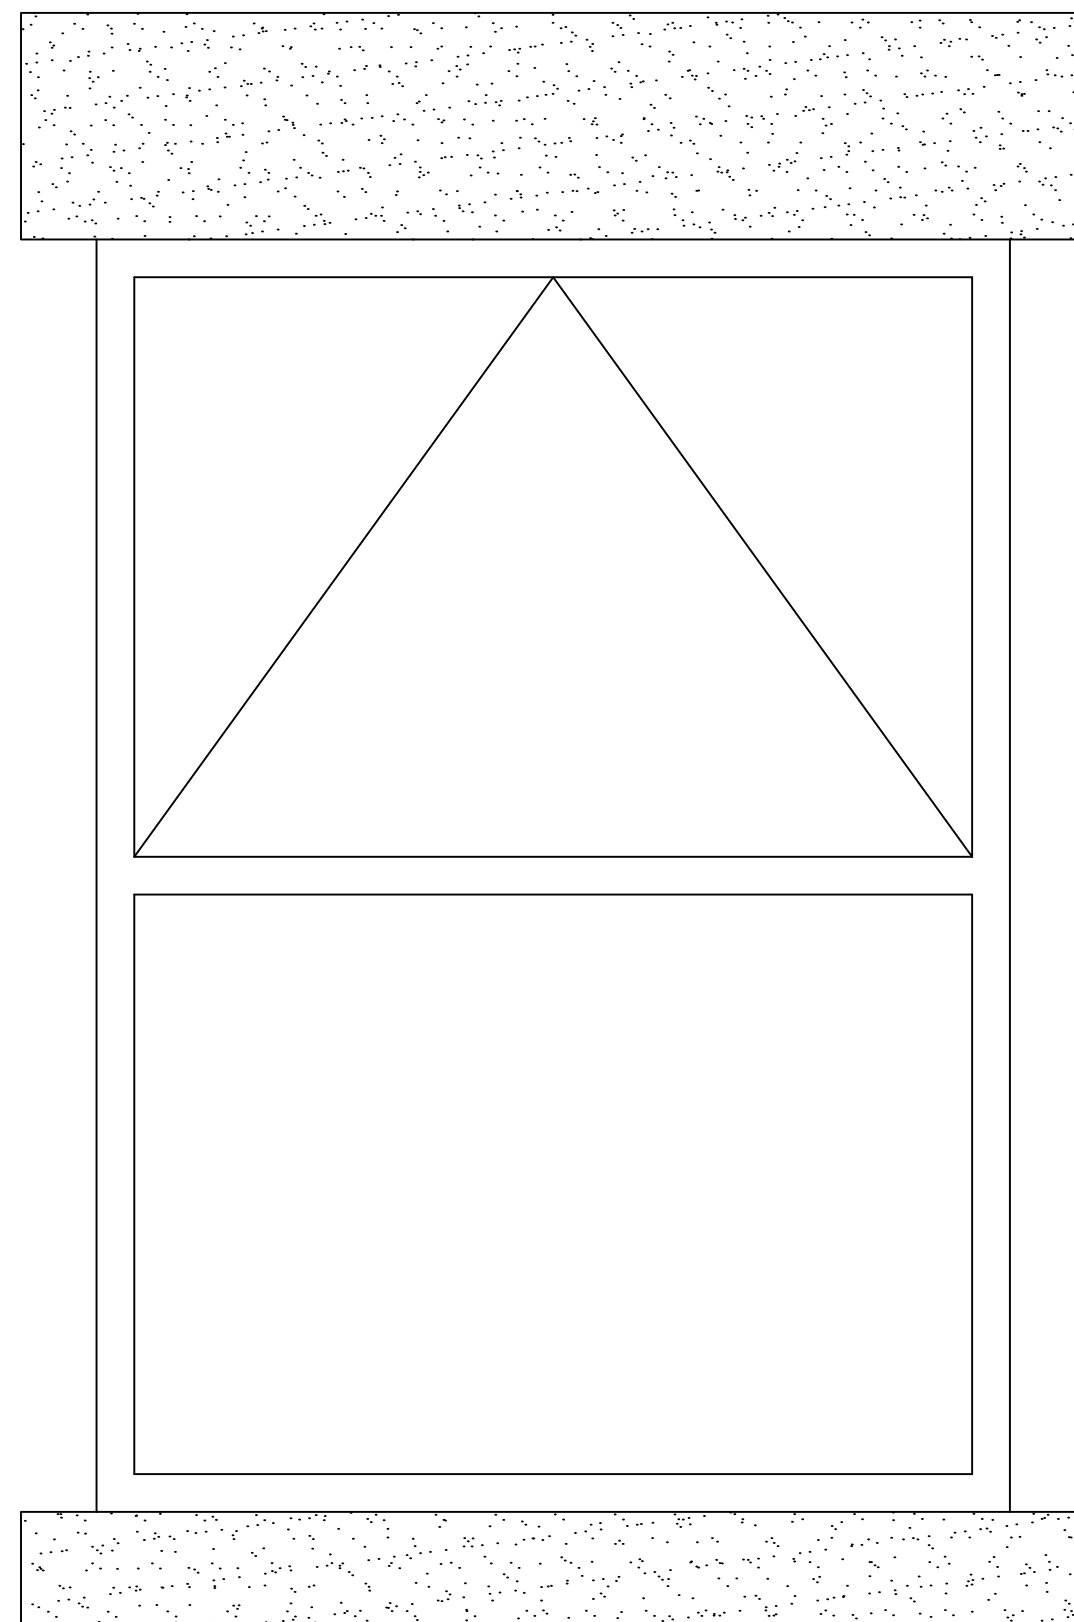


Typical Window Details 1:10 @ A1

Typical window section

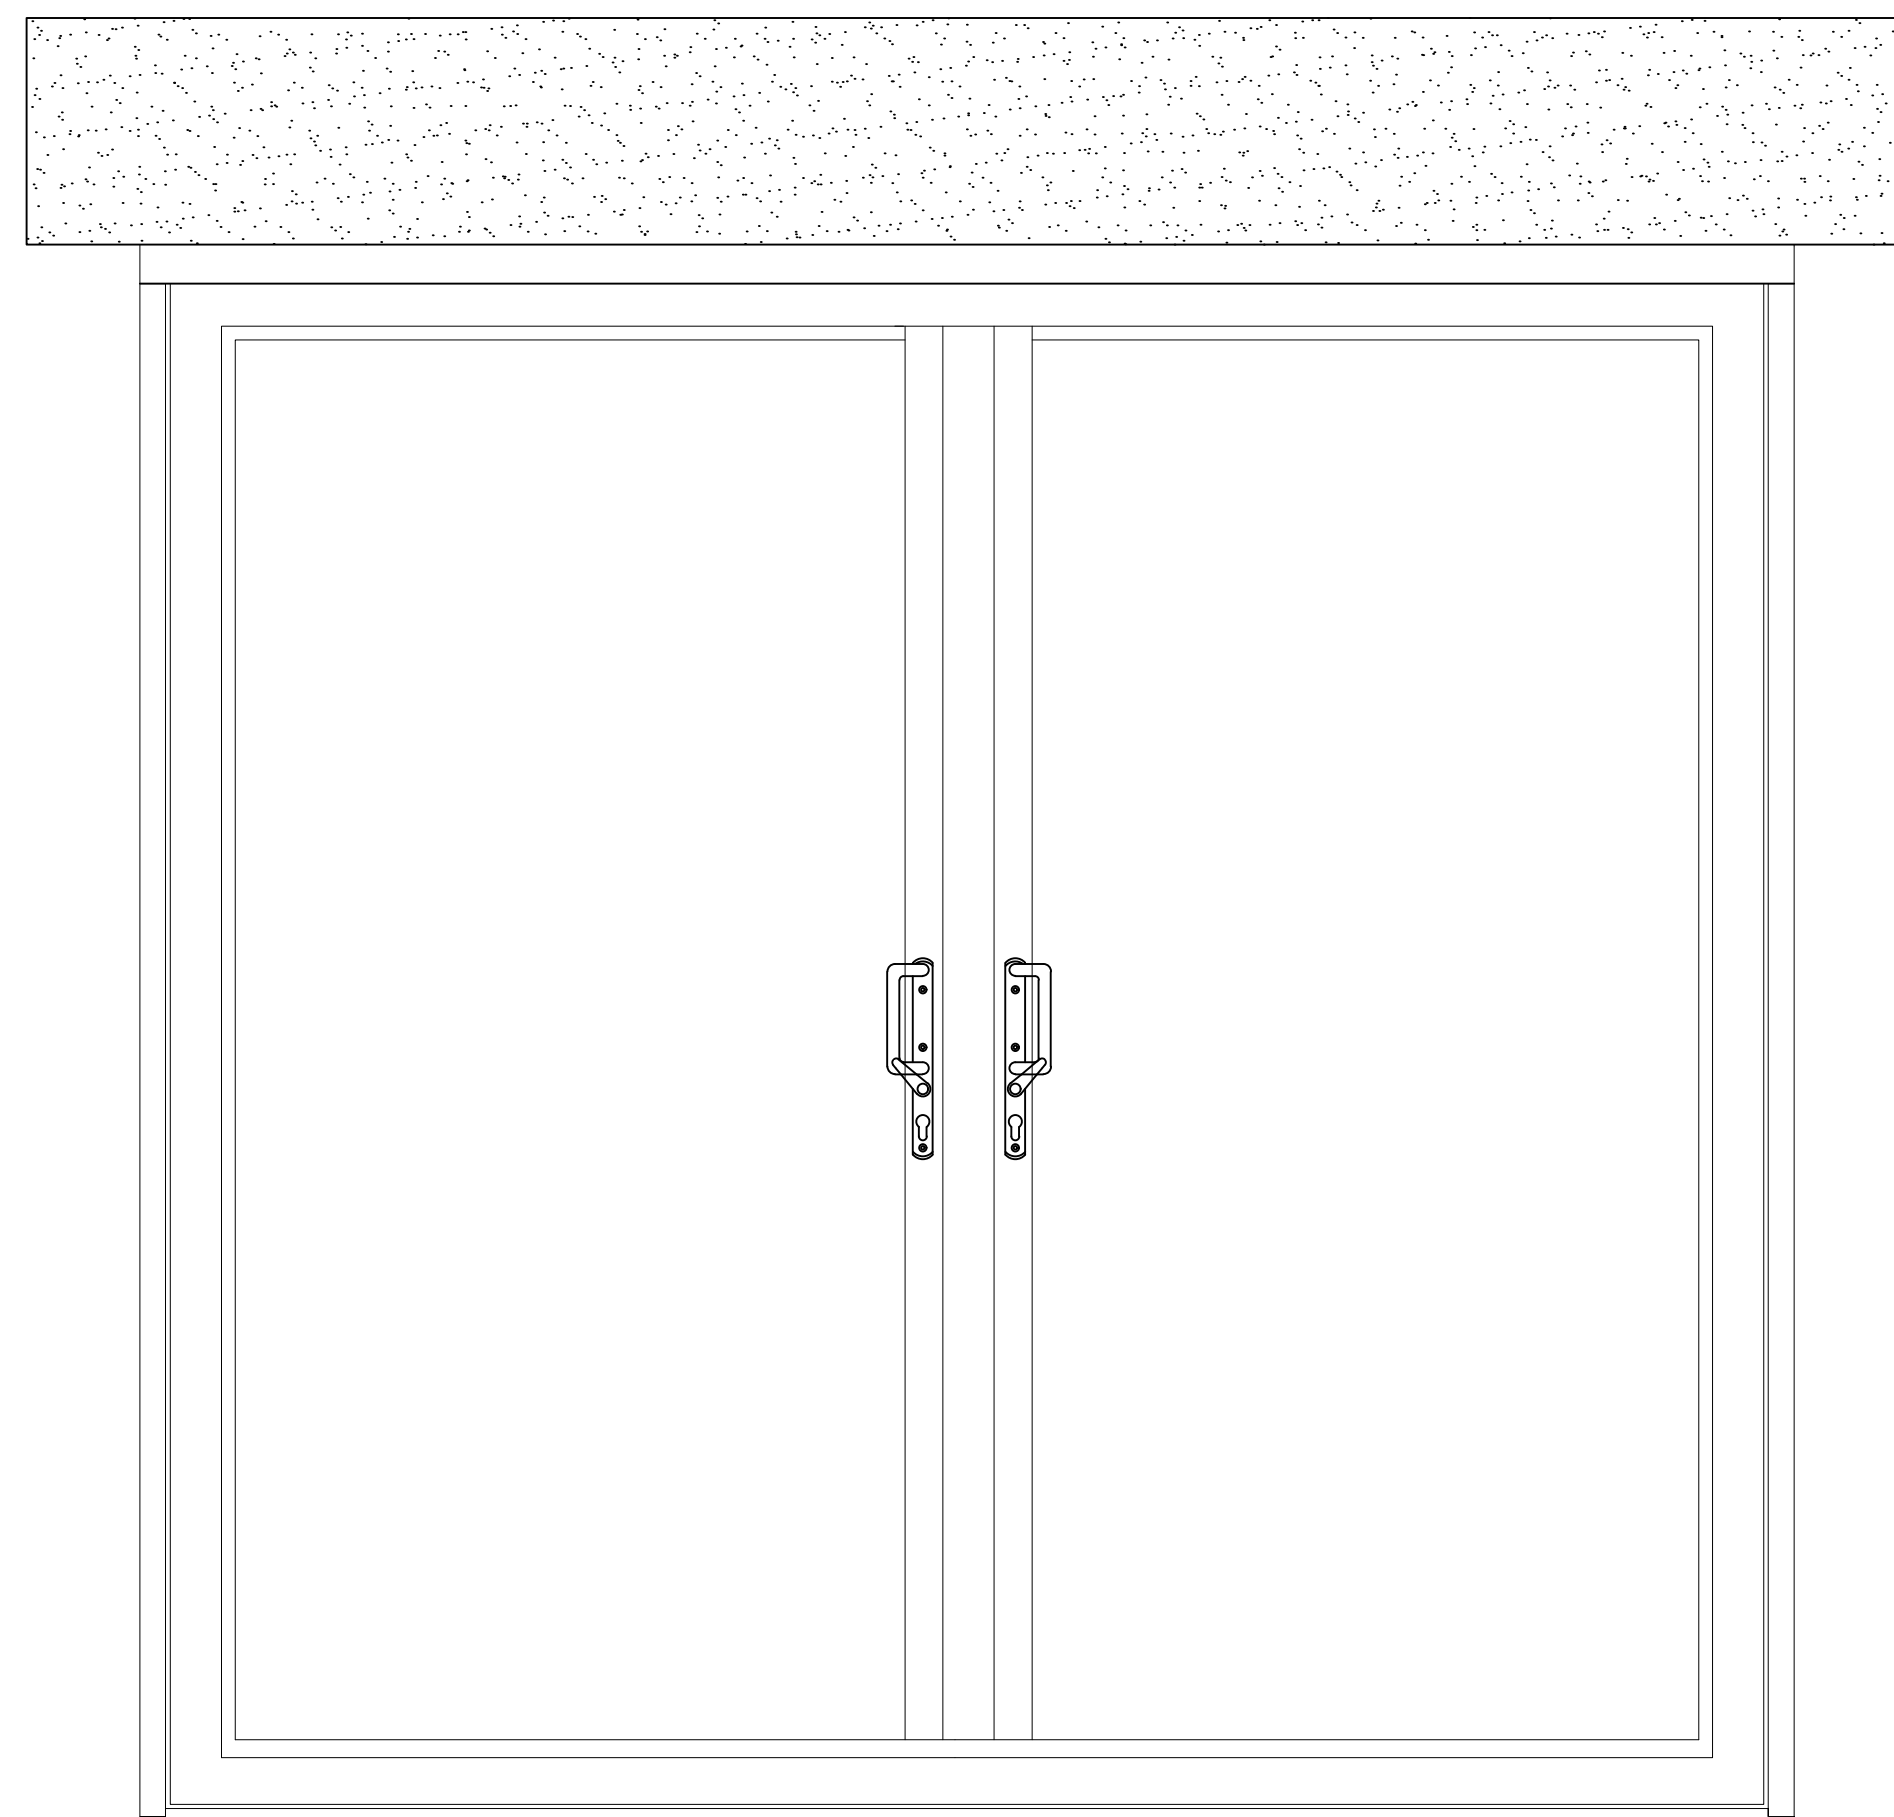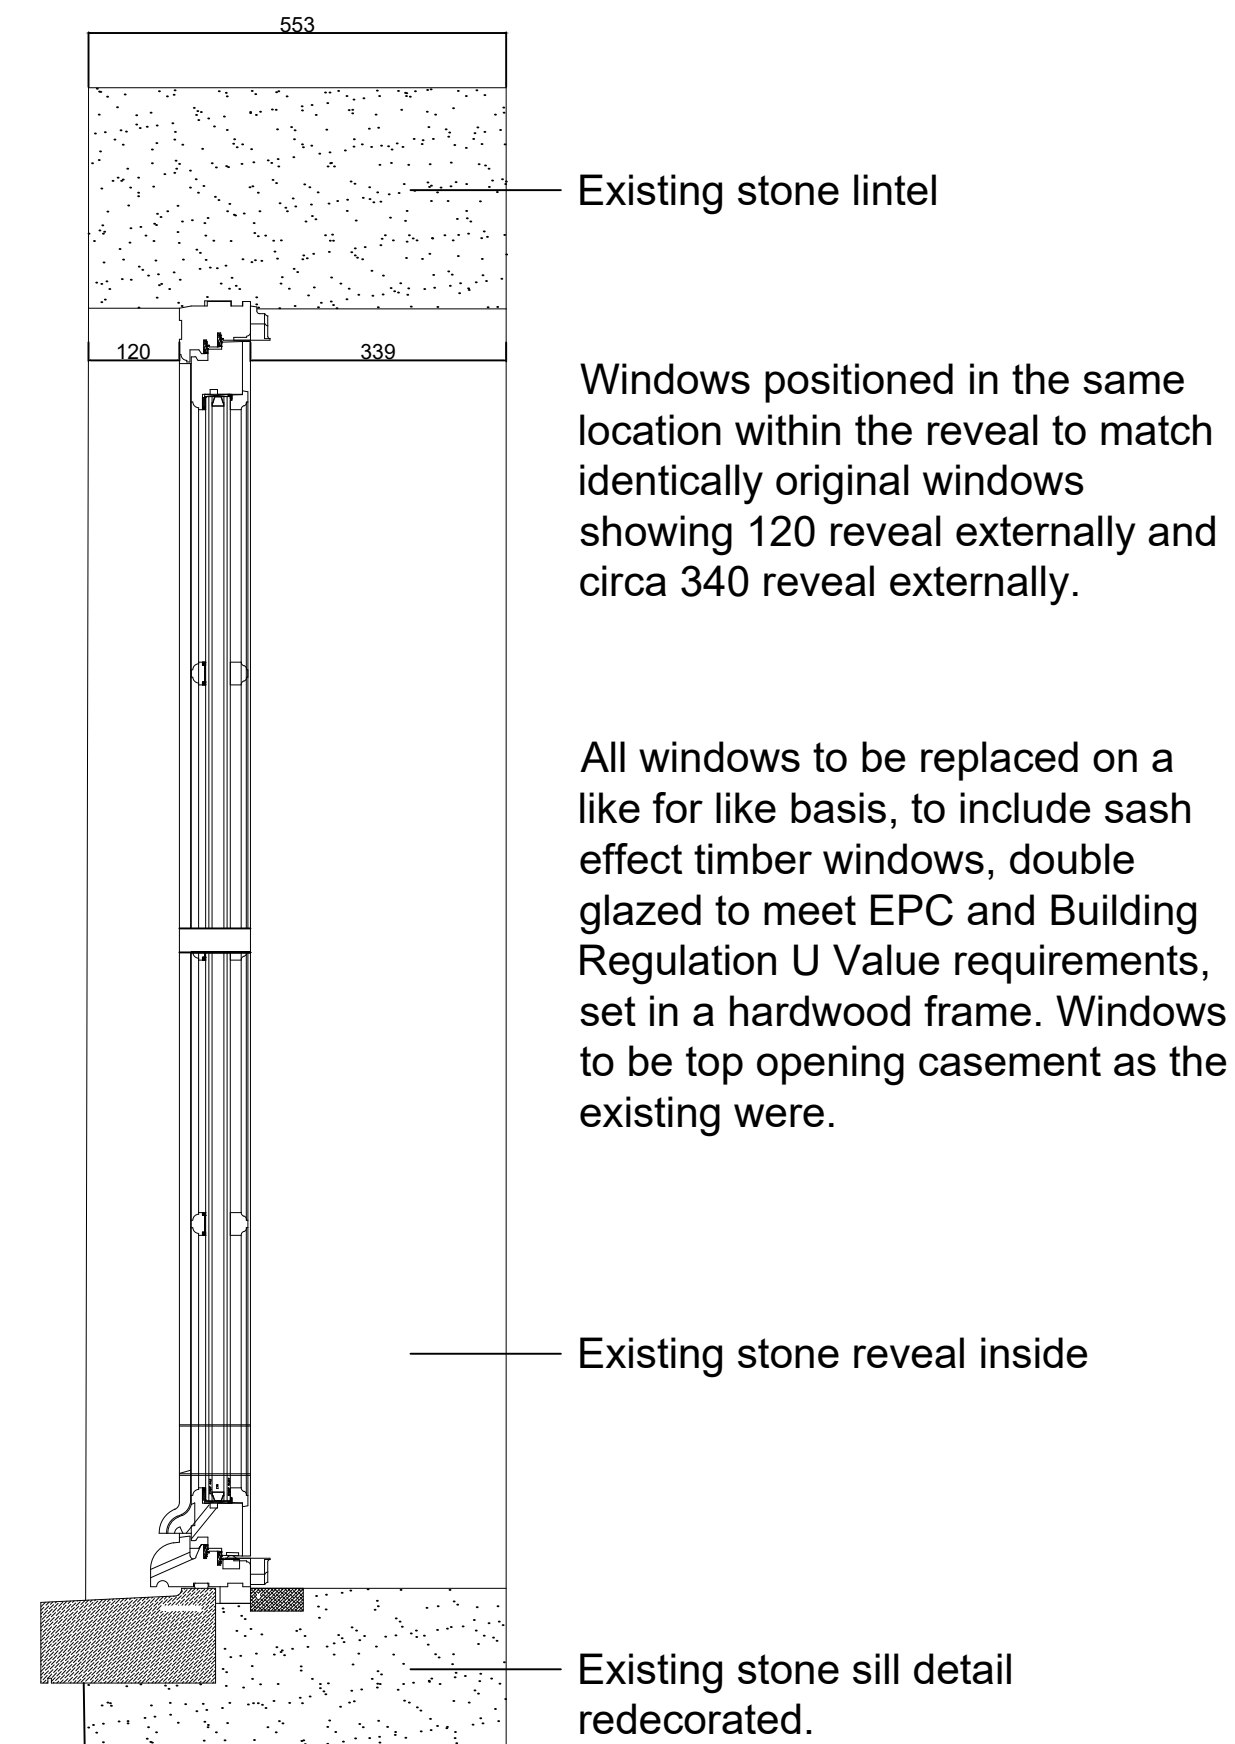

Typical Door Details 1:10 @ A1

Elevation

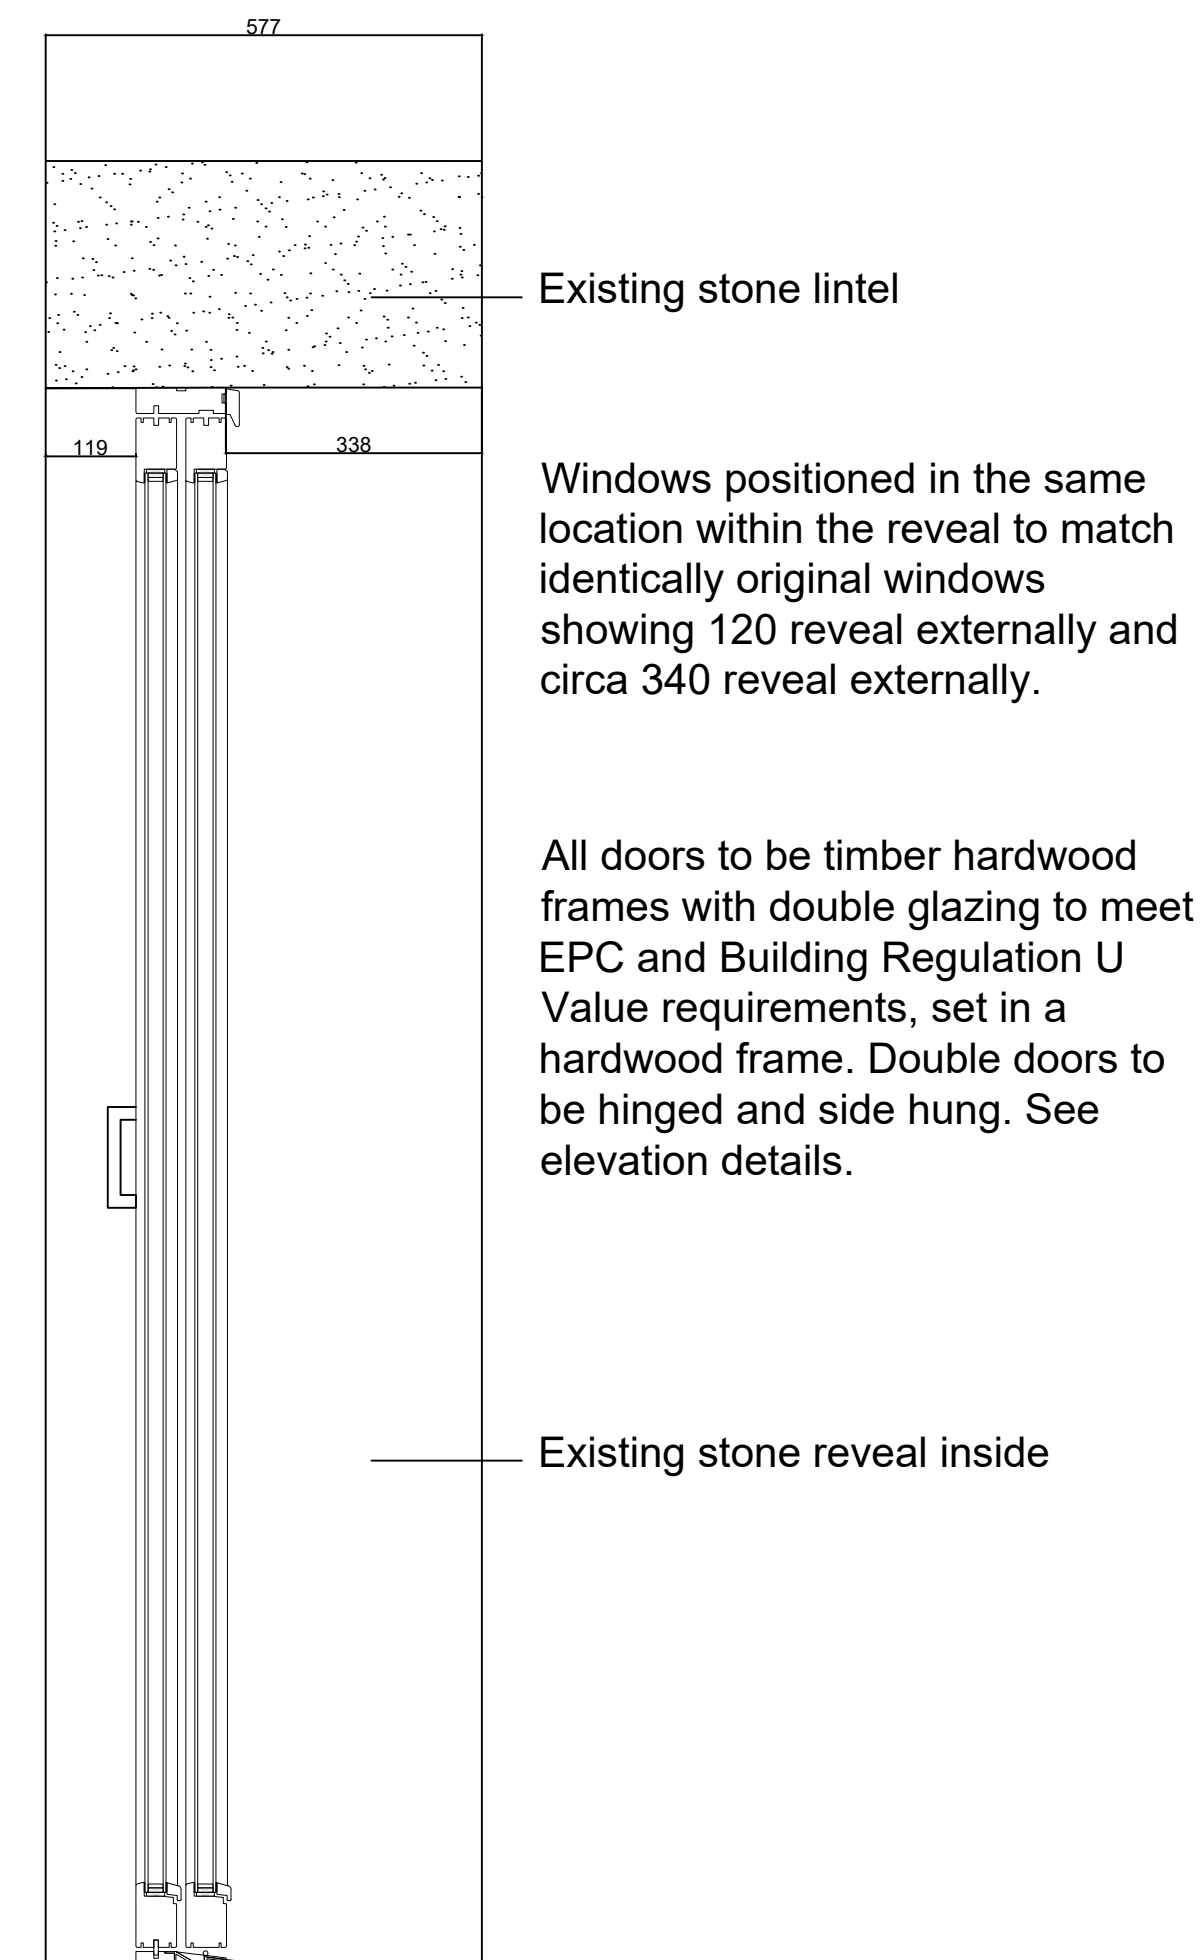

Section

Date	Comments	Rev.

Dwg.	New Mills 2023 - D		
Project	92 High Street New Mills -		
Client	James Rimmer -		
Title	Window and Door Details		
Start Date	Drawn By	Rev	
	NA		
Scale	Checked by	-	
1:50 @ A1	NA		