




Proposed Isometric Views




Proposed Side Elevation




Proposed Front Elevation

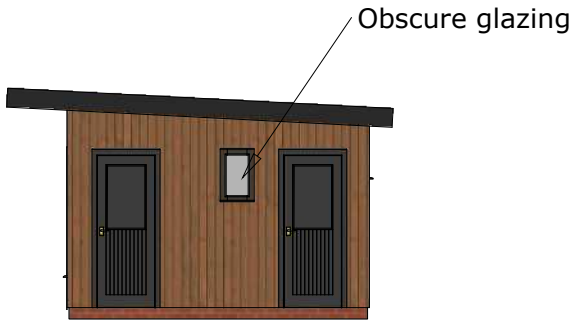

Proposed Side Elevation

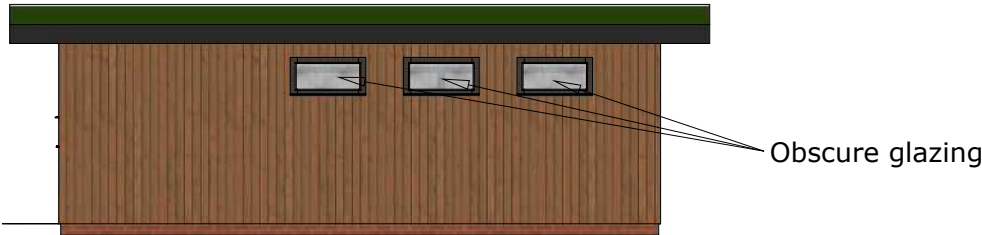

Proposed Rear Elevation

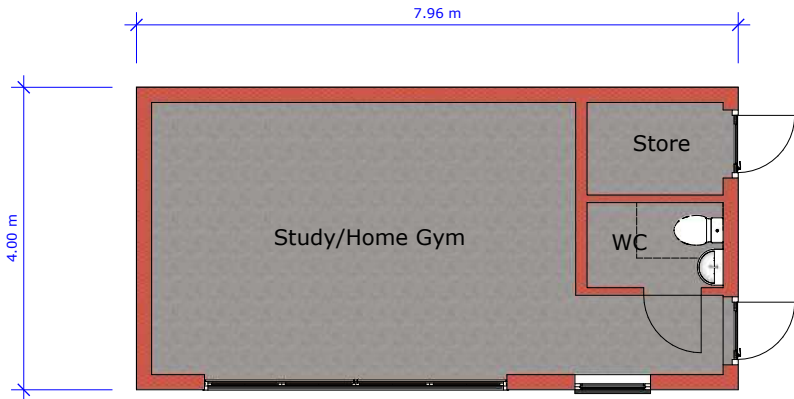


Proposed Floor Plan





Proposed Location Plan (1:1250)

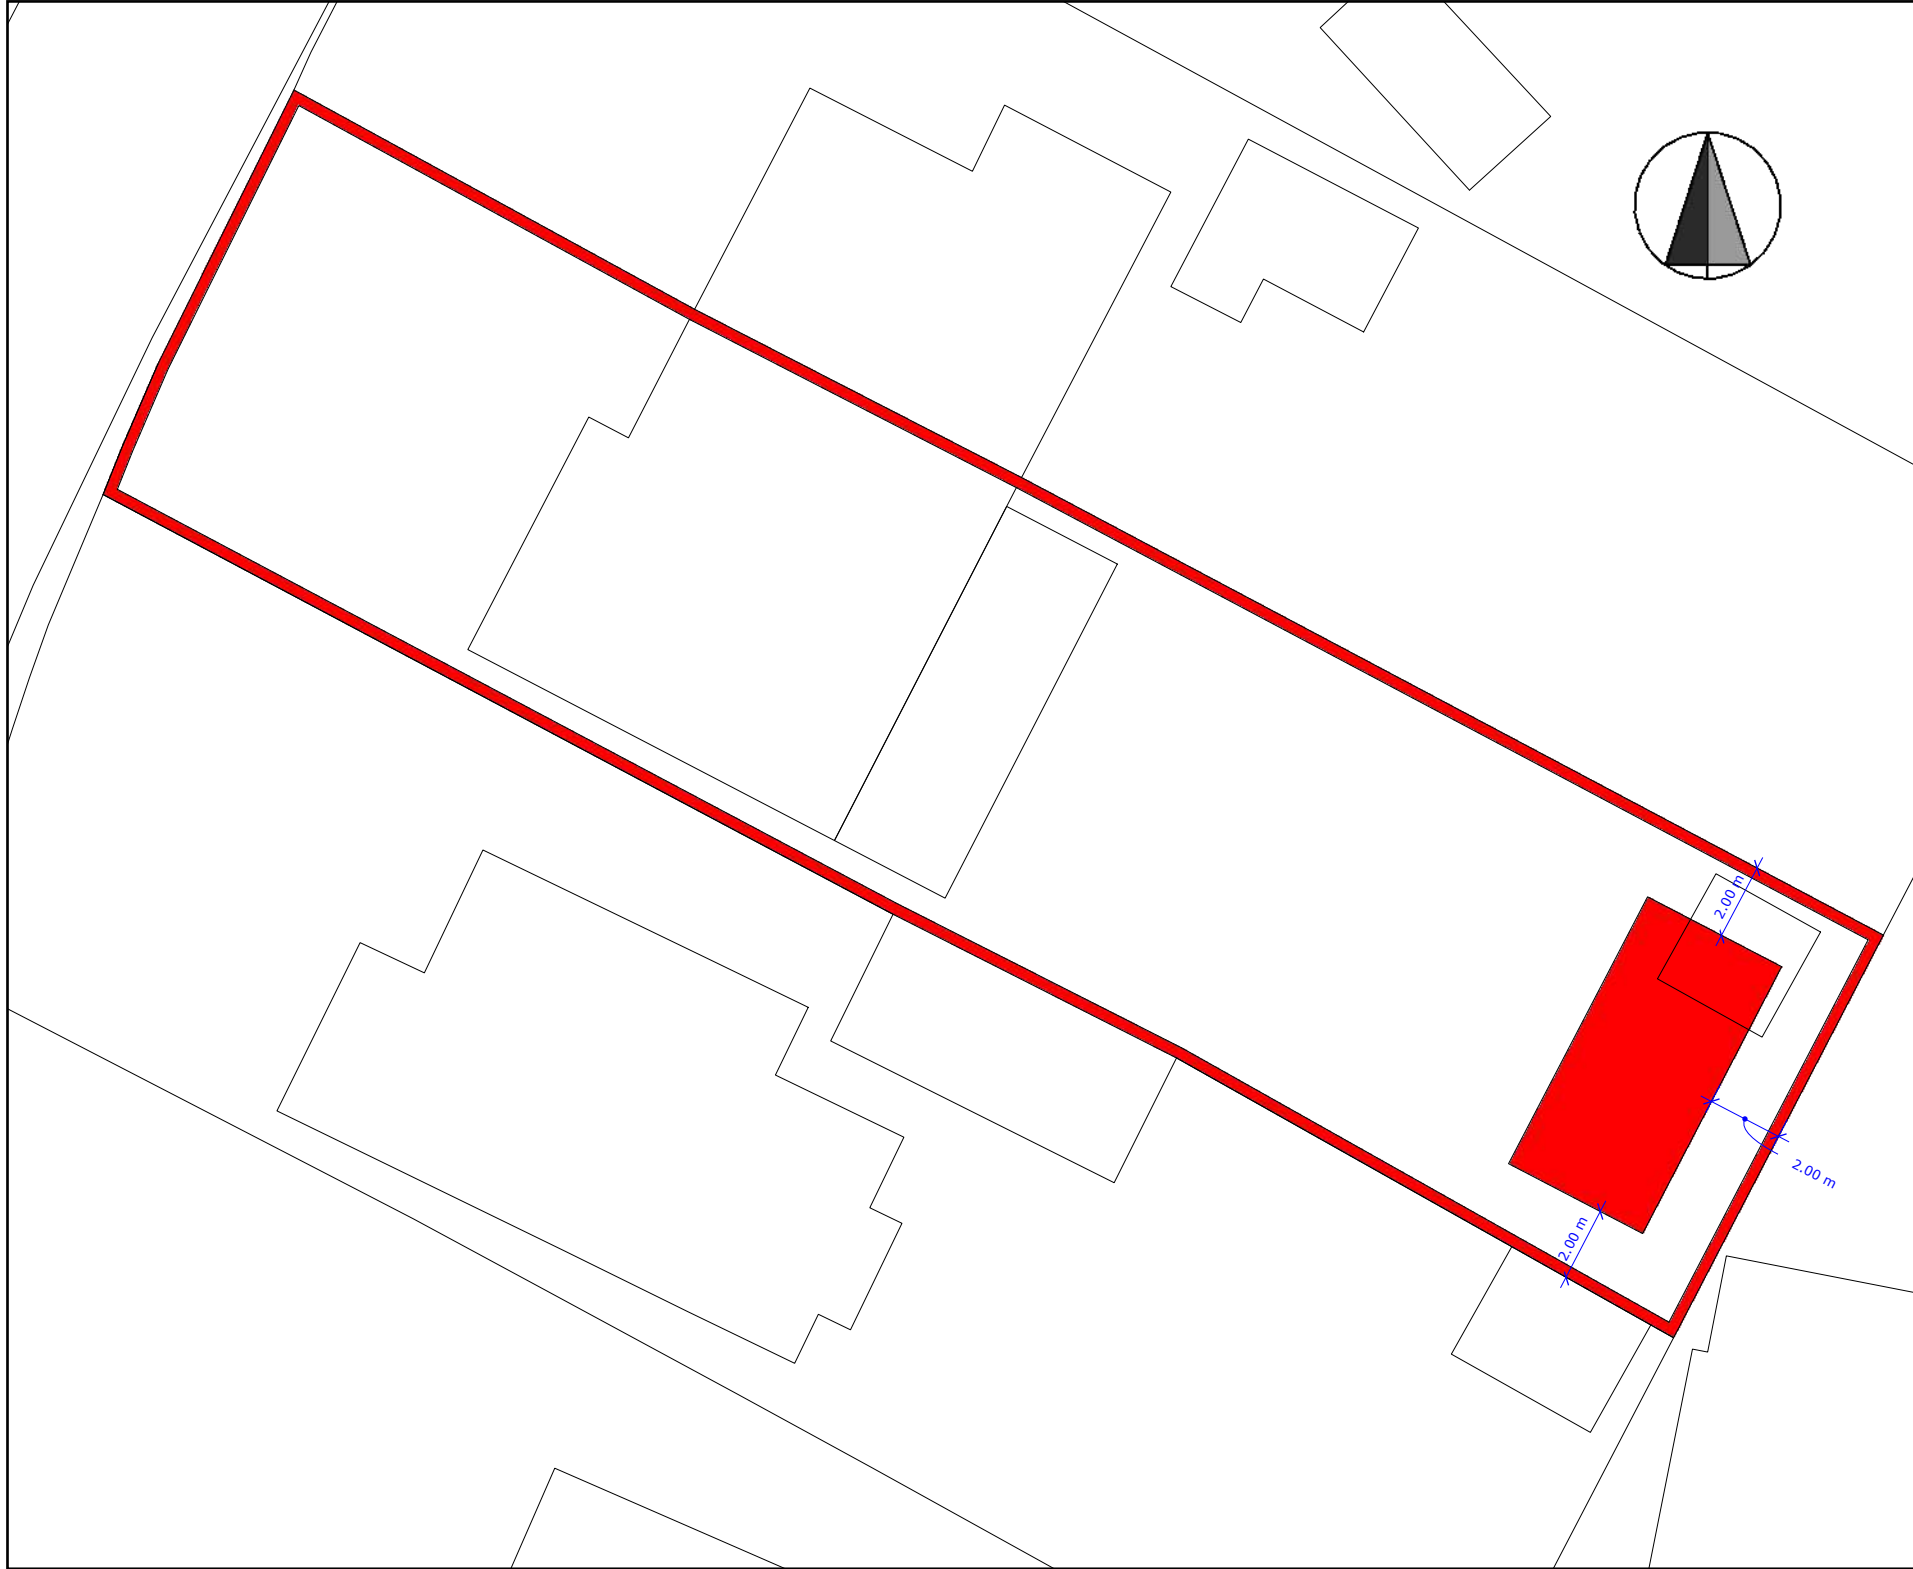

Proposed Site Plan (1:200)

© Crown copyright and database rights 2023 Ordnance Survey 0100031673






Telephone 01457 866952 Mobile 0784 105 5491

Proposed detached outbuilding under PD.		Client: VTS Ventures Ltd	Page No: 02	Rev
1092 Outbuilding Layout Location and Site Plans Hillswood, Simmondley Lane, Glossop. SK13 6LU		Reference: A3/PM3D 1092		
		Date Issued: October 11, 2023		0