




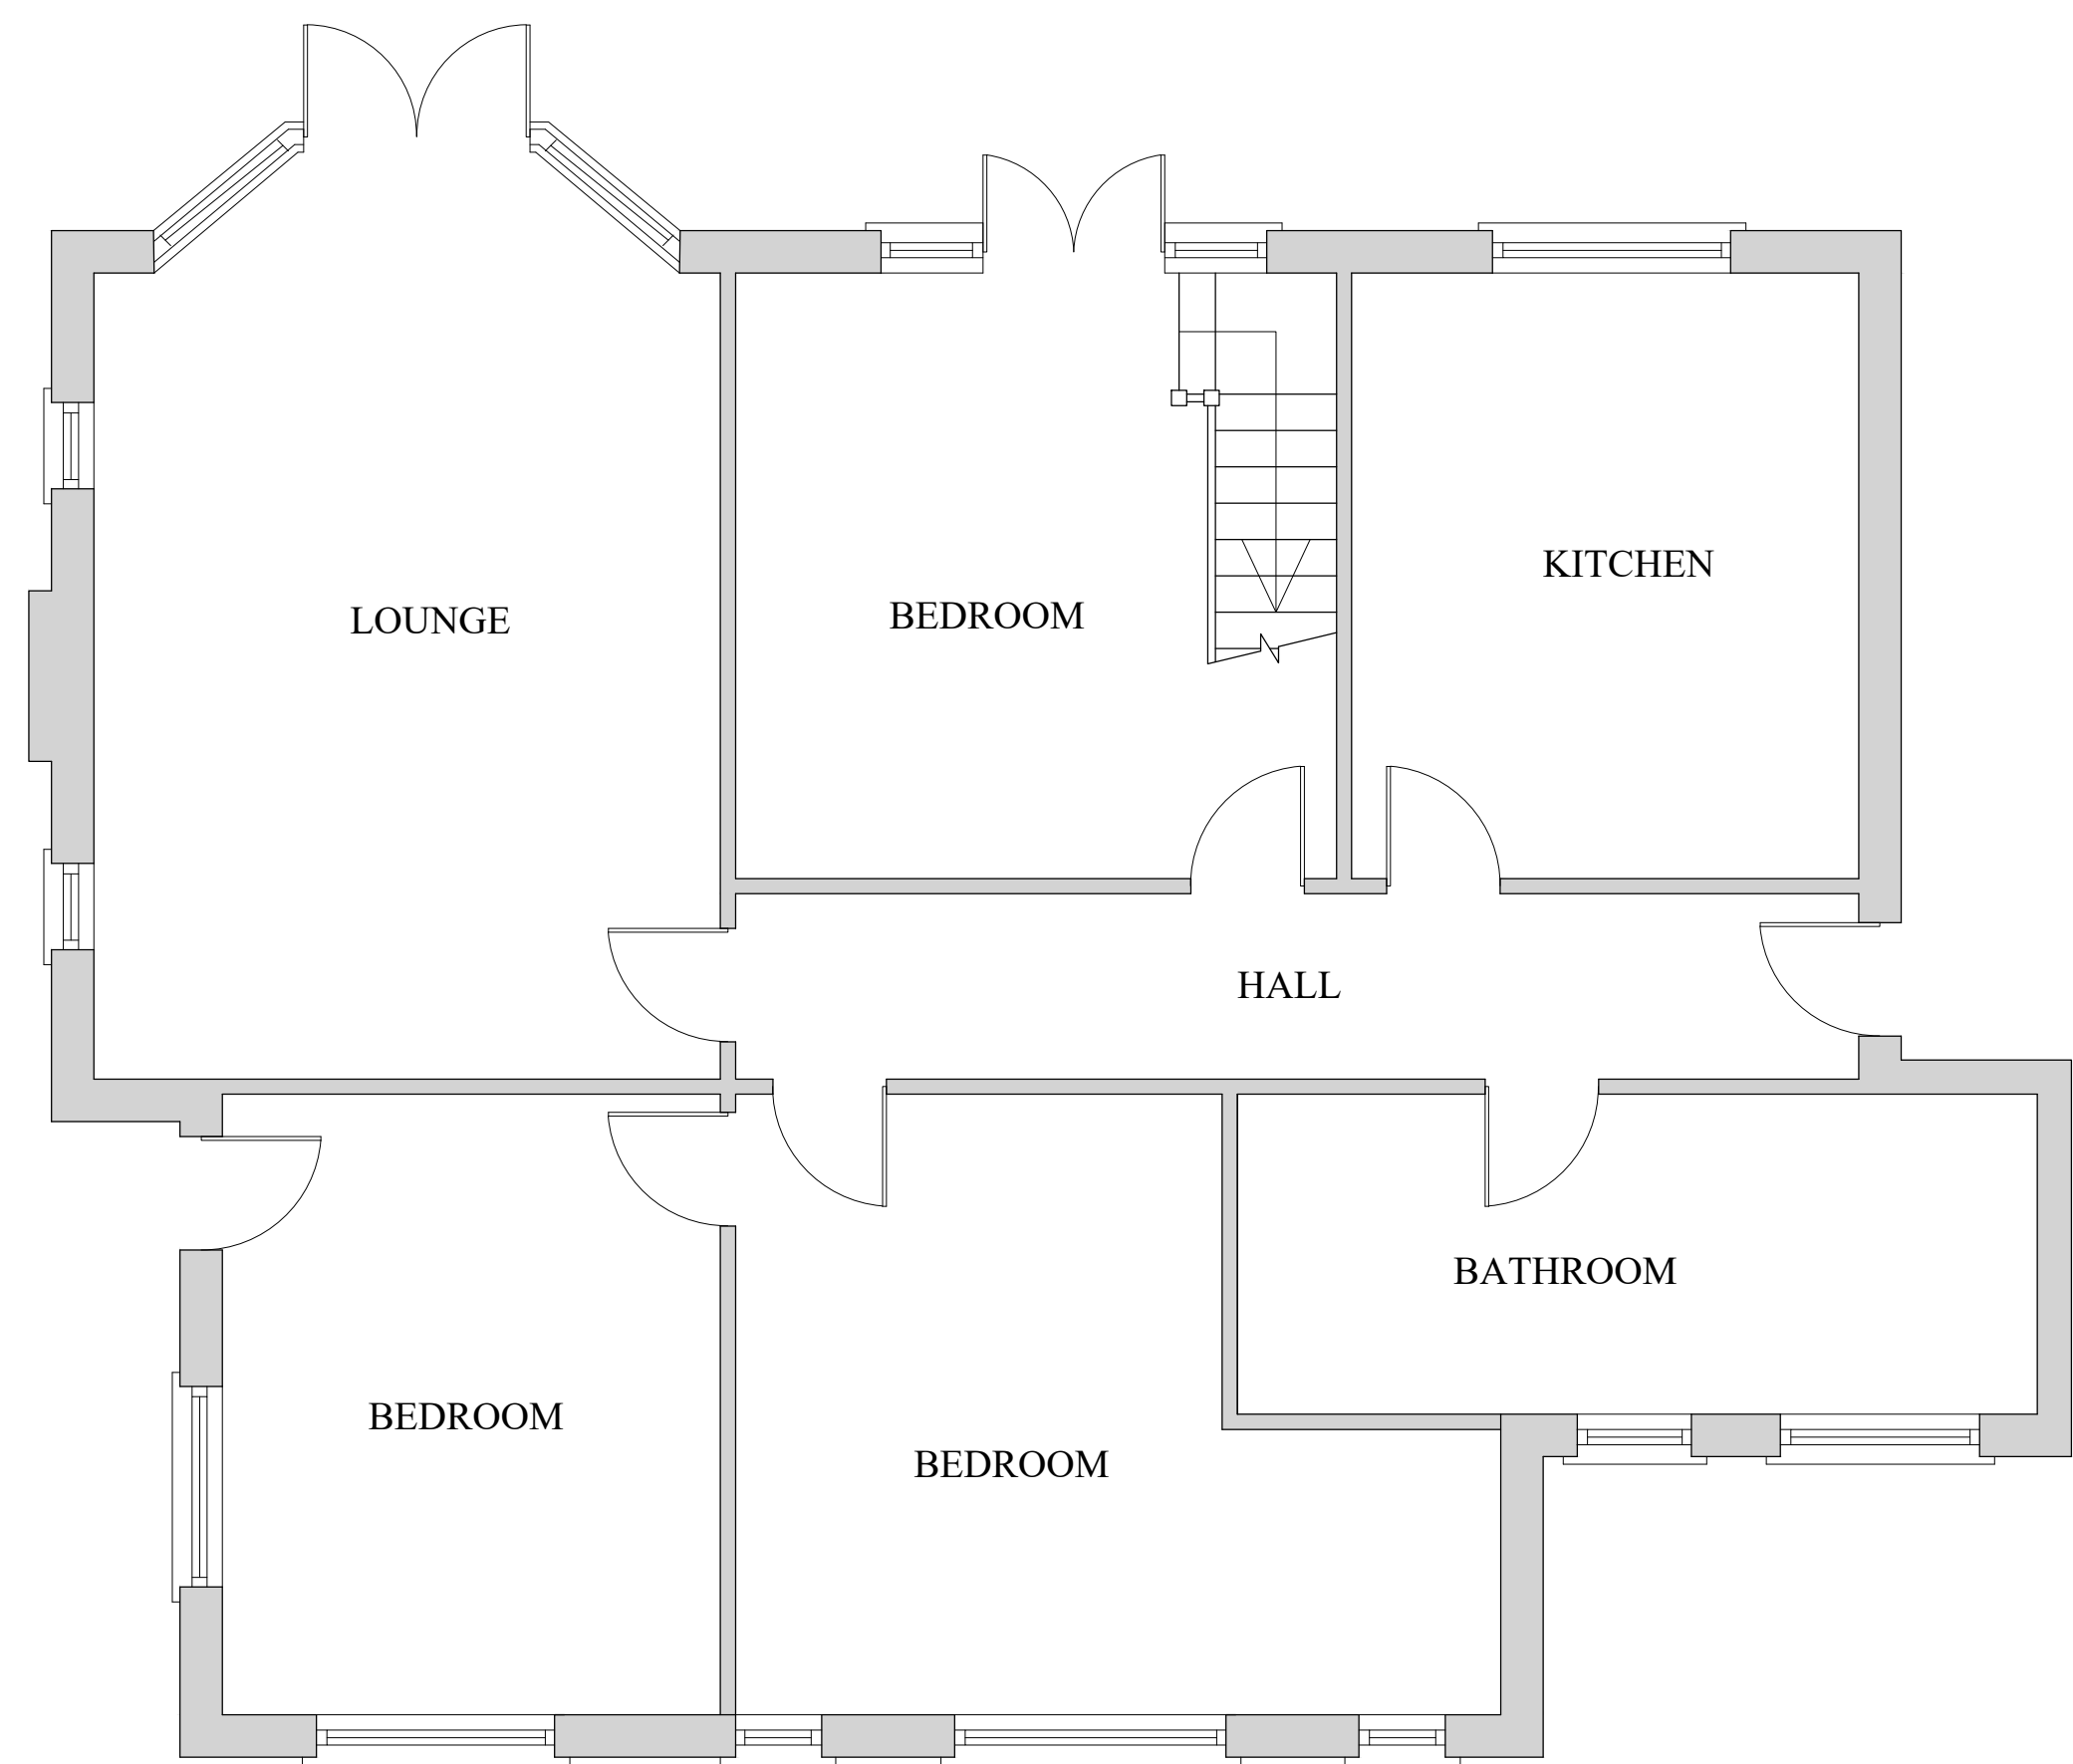

EXISTING GROUND FLOOR LAYOUT
(SCALE 1:50)

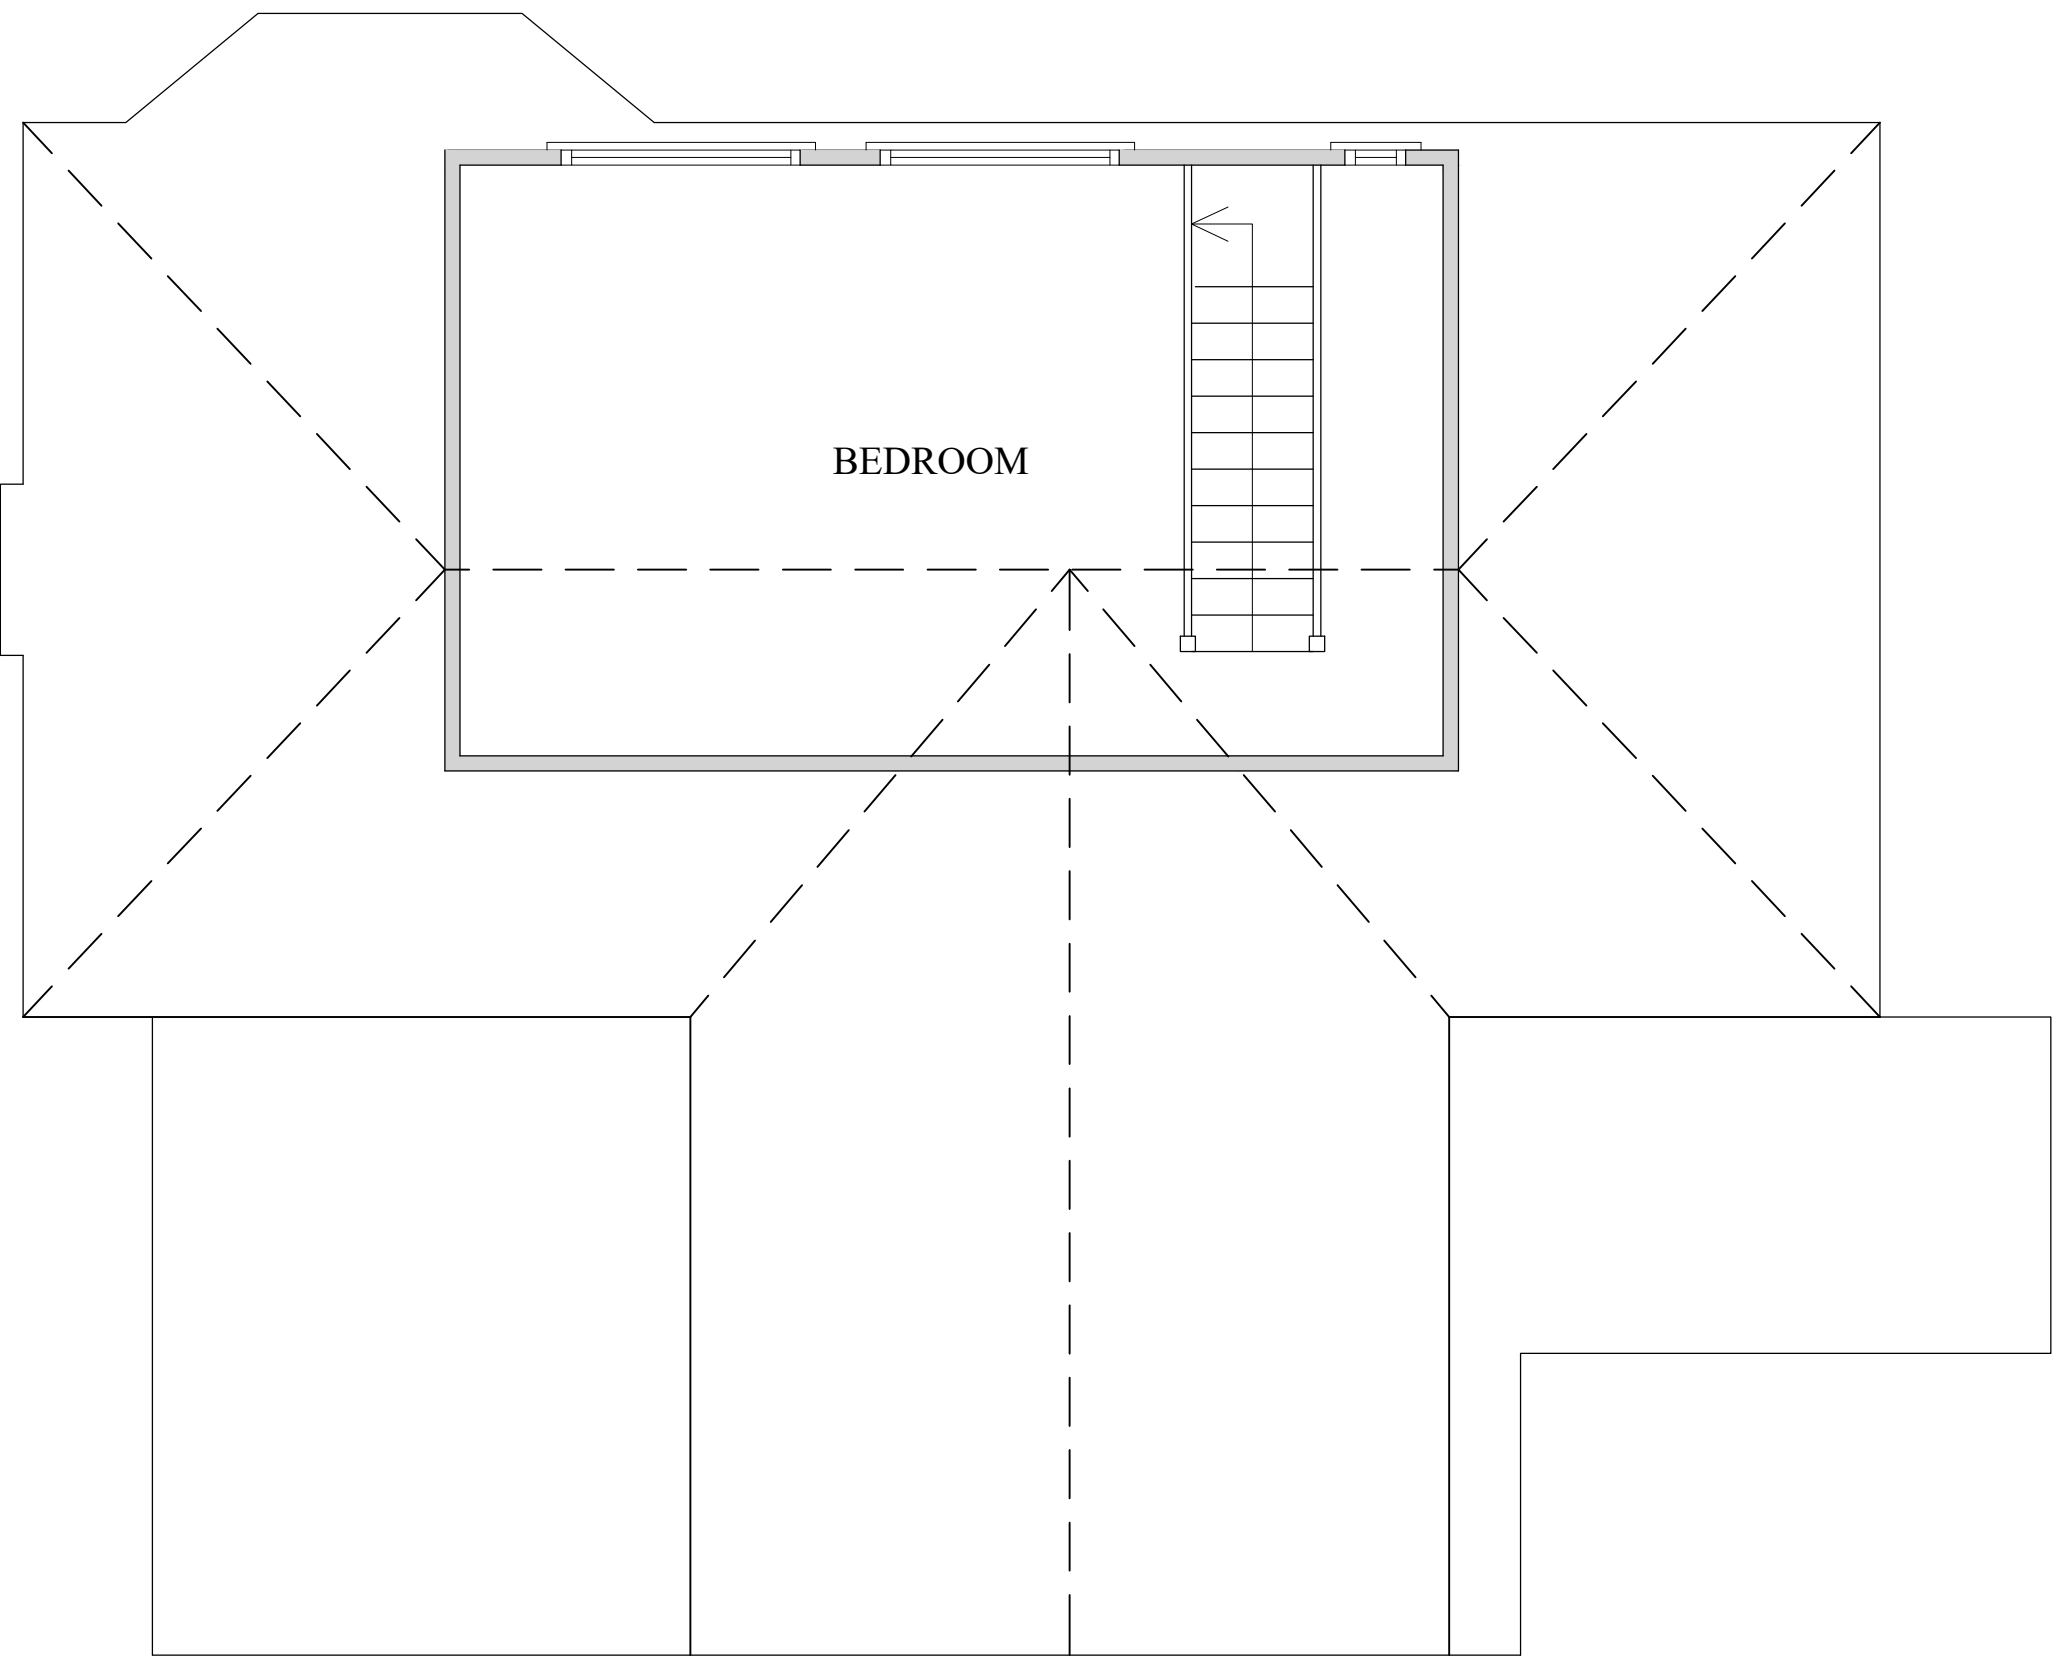

EXISTING FIRST FLOOR LAYOUT
(SCALE 1:50)

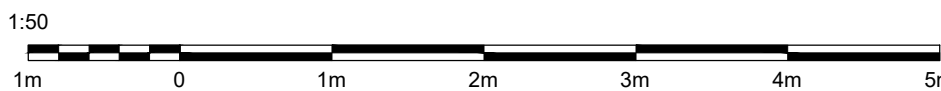

B	27.11.22	ISSUED FOR PLANNING APPROVAL
A	04.22	ISSUED FOR PLANNING APPROVAL
DRAWING STATUS: PLANNING APPROVAL		
PROJECT: 82 SHEFFIELD ROAD GLOSSOP		
TITLE: PROPOSED SINGLE STOREY REAR AND FRONT EXTENSIONS, ROOF ALTERATIONS AND REAR DORMER ROOF EXTENSION		
SCALE @ SIZE: 1:50 @ A1 U.N.O	STATUS: PLANNING APP.	DATE: OCT '20
PROJECT No: VN-001	DRAWING No: 002	REV: B