




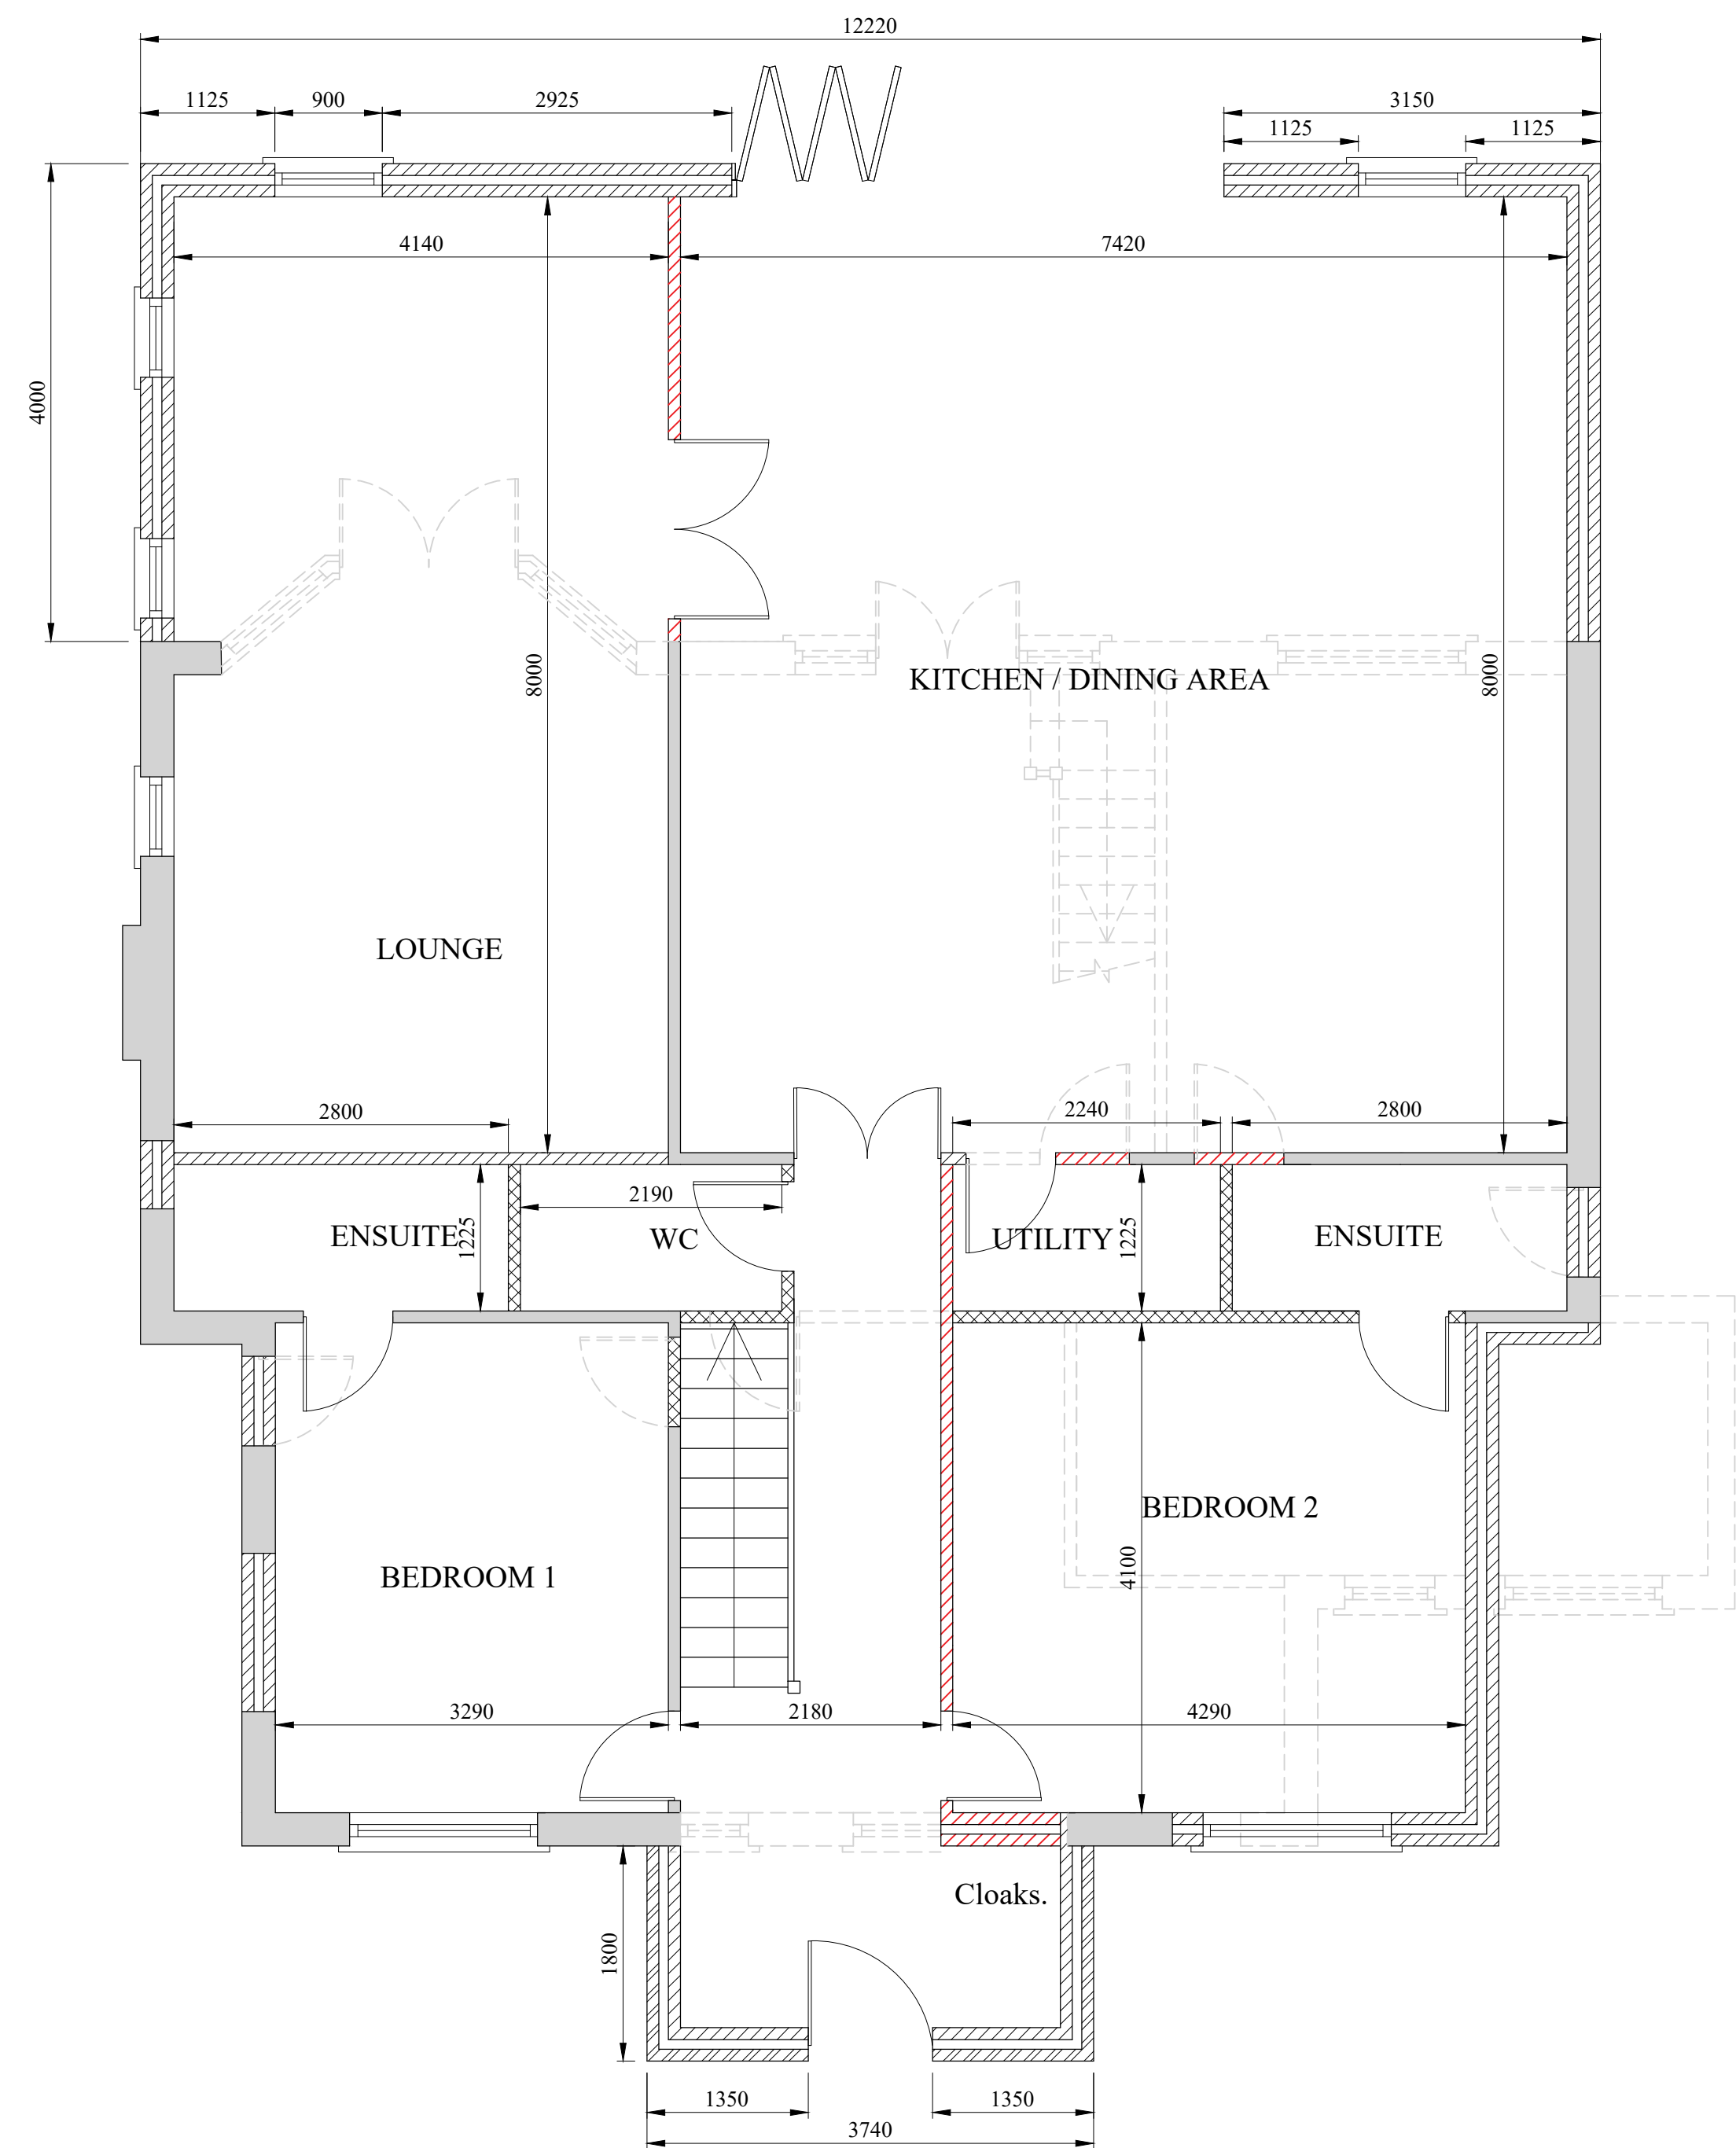

PROPOSED GROUND FLOOR LAYOUT
(SCALE 1:50)

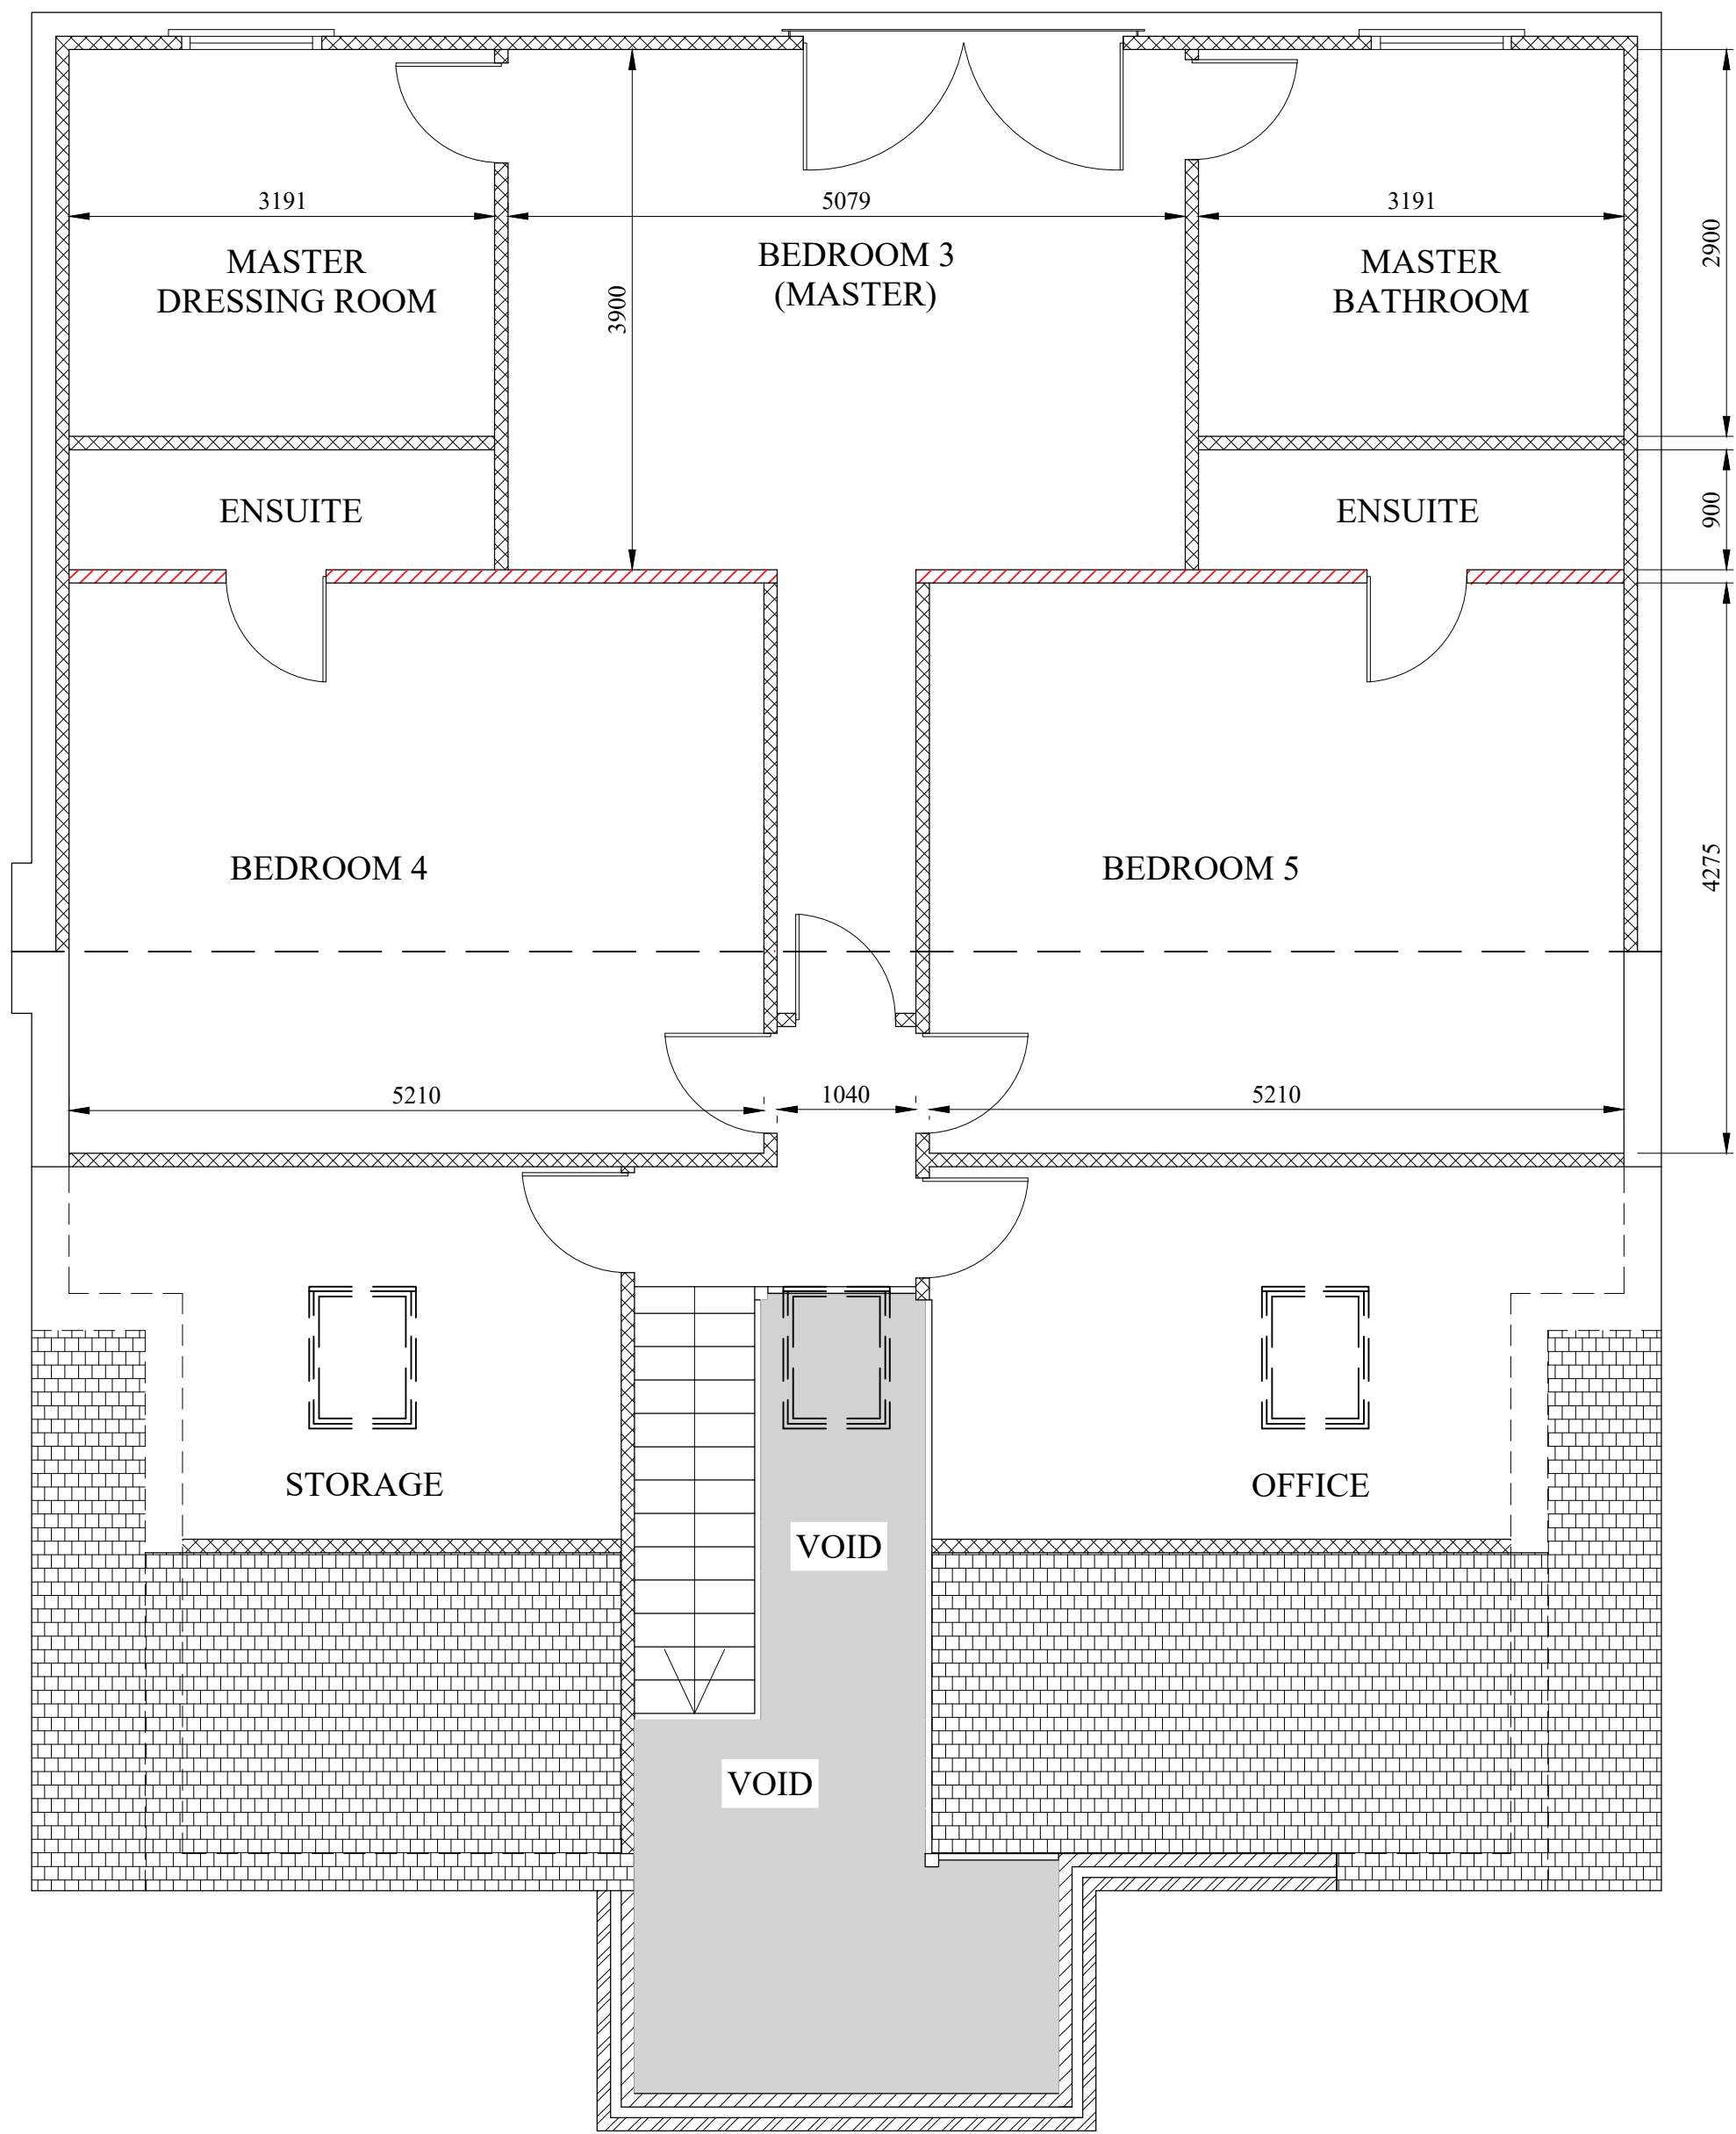

FIRST FLOOR LAYOUT
(SCALE 1:50)

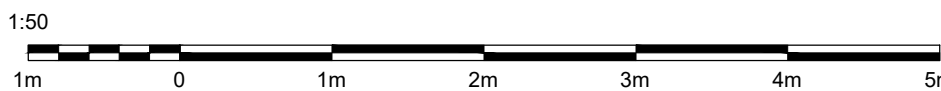

D	20.09.23	ISSUED FOR PLANNING APPROVAL
C	27.11.22	ISSUED FOR PLANNING APPROVAL
B	08.22	ISSUED FOR PLANNING APPROVAL
A	04.22	ISSUED FOR PLANNING APPROVAL

DRAWING STATUS: PLANNING APPROVAL

PROJECT: 82 SHEFFIELD ROAD
GLOSSOP

TITLE: PROPOSED SINGLE STOREY
REAR AND FRONT
EXTENSIONS, ROOF
ALTERATIONS AND REAR
DORMER ROOF EXTENSION

SCALE @ SIZE: 1:50 @ A1 U.N.O. STATUS: PLANNING APP. DATE: OCT '20

PROJECT No: VN-001 DRAWING No: 003 REV: D