


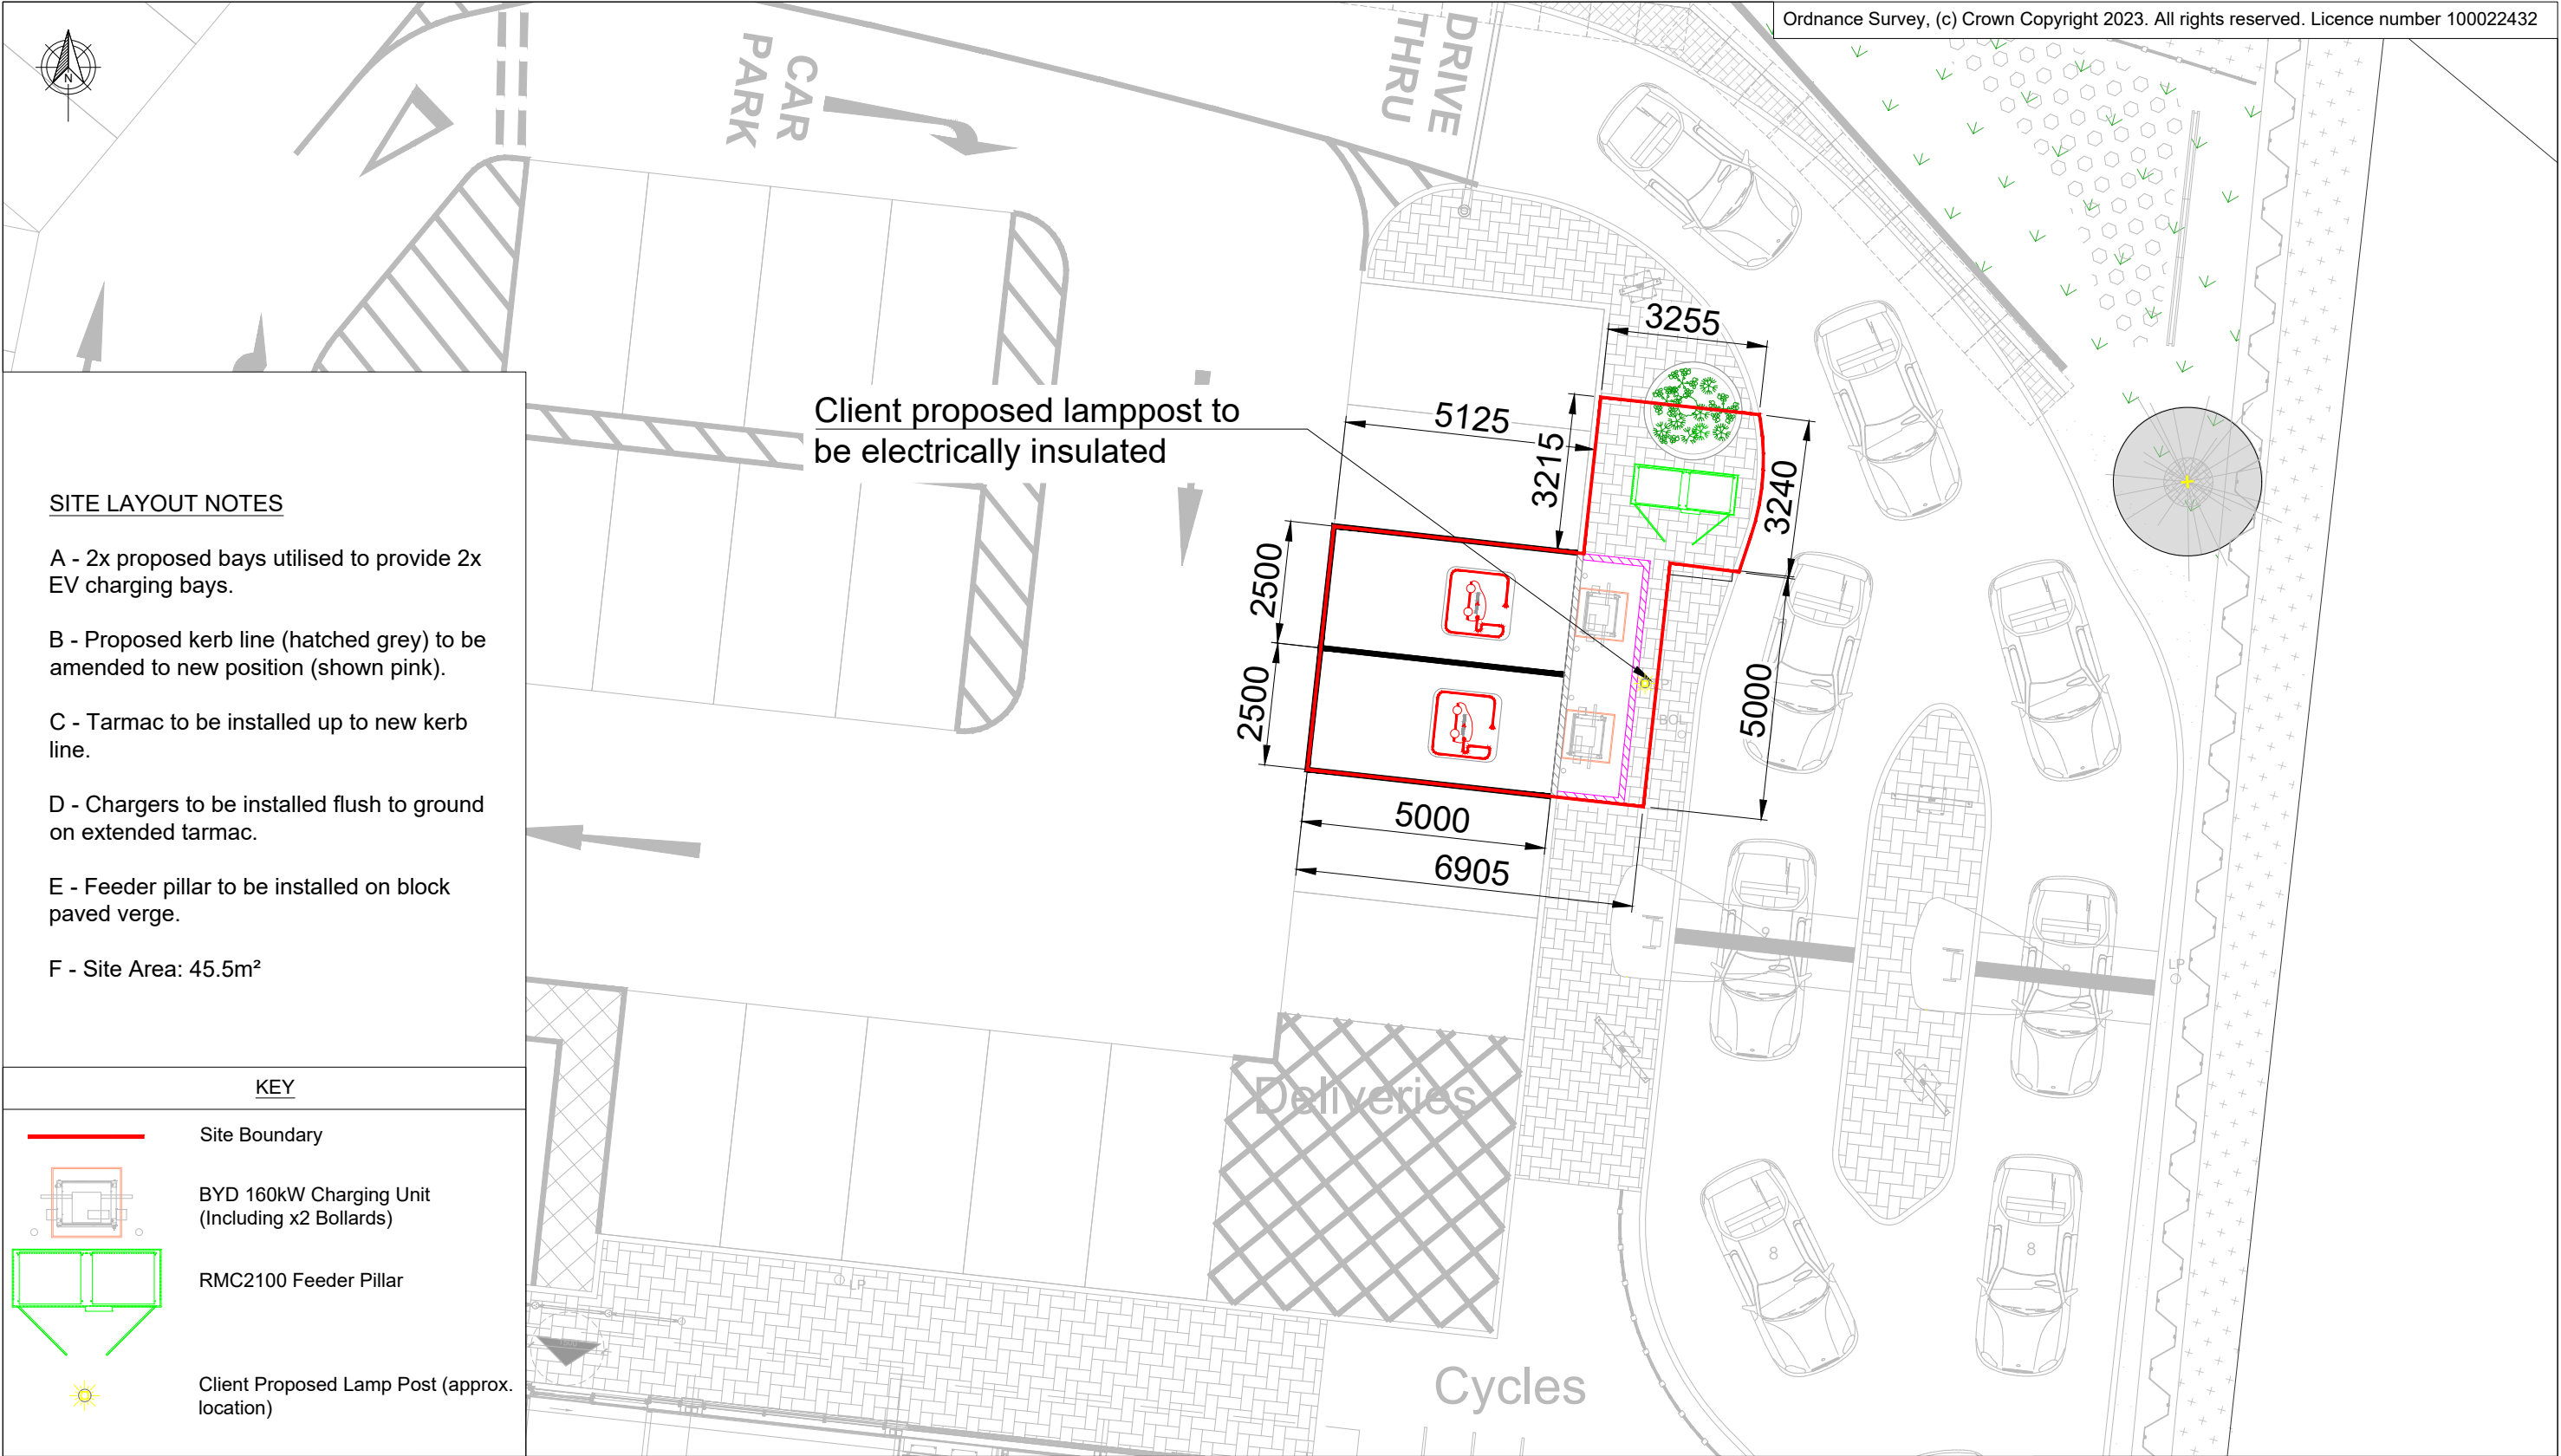

SITE LAYOUT NOTES

- A - 2x proposed bays utilised to provide 2x EV charging bays.
- B - Proposed kerb line (hatched grey) to be amended to new position (shown pink).
- C - Tarmac to be installed up to new kerb line.
- D - Chargers to be installed flush to ground on extended tarmac.
- E - Feeder pillar to be installed on block paved verge.
- F - Site Area: 45.5m²

KEY

- Site Boundary
- BYD 160kW Charging Unit (Including x2 Bollards)
- RMC2100 Feeder Pillar
- Client Proposed Lamp Post (approx. location)

COMMENTS		REV.	DESCRIPTION	REV. BY	APP.	DATE	ADDRESS	PROJECT NAME	INSTAVOLT InstaVolt Ltd, 6 Cedarwood, Crockford Lane, Chineham Park, Hampshire, RG24 8WD © InstaVolt Ltd. 2023	
		A	Issued for comment	JM	RK	05/10/23	Glossop Brook Rd, Glossop, SK13 8GN	MCDONALDS - GLOSSOP (1717)		
		B	Scale amended	JM	AM	13/10/23		DRAWING TITLE		
								PLANNING SITE LAYOUT		
								DRAWING NO.		
SCALE (@A3) 1:100	DRAWN BY JM							10376 - 0662_01-PL		REV. B