


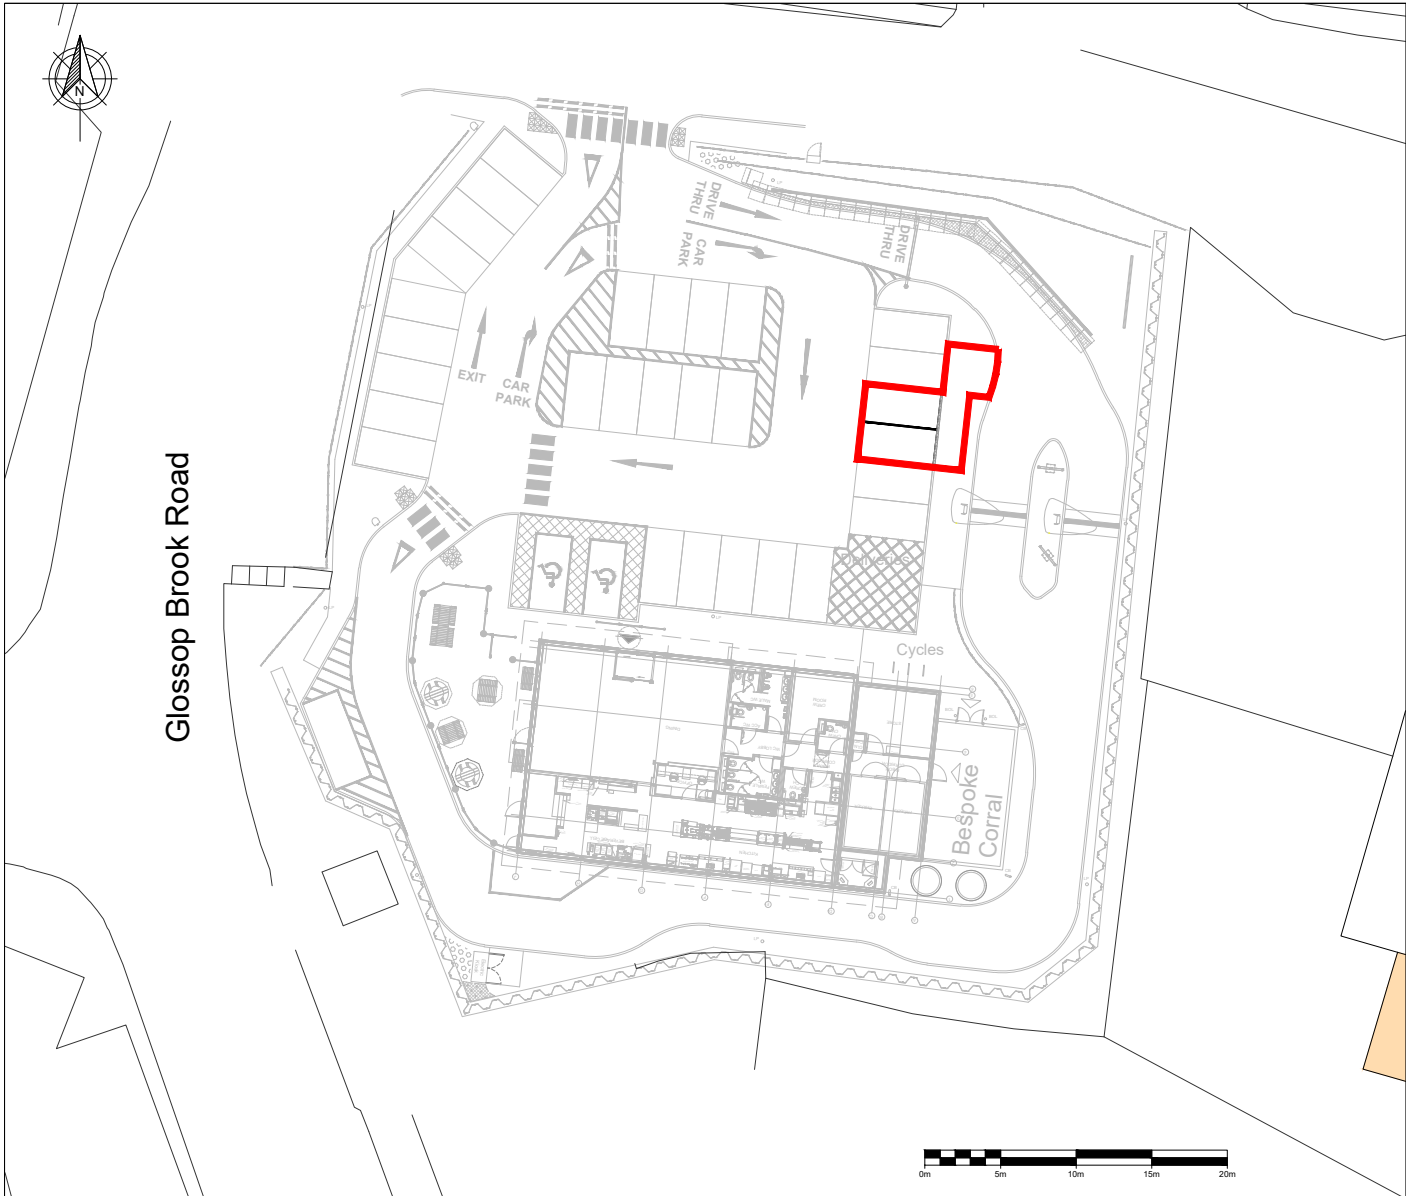

Ordnance Survey, (c) Crown Copyright 2023. All rights reserved. Licence number 100022432

 SITE LOCATION

COMMENTS		REV.	DESCRIPTION	REV. BY	APP.	DATE	ADDRESS	PROJECT NAME		
		A	Issued for comment	JM	RK	05/10/23	Glossop Brook Rd, Glossop, SK13 8GN	MCDONALDS - GLOSSOP (1717)		
								DRAWING TITLE	InstaVolt Ltd, 6 Cedarwood, Crockford Lane, Chineham Park, Hampshire, RG24 8WD	
								BLOCK PLAN		
								DRAWING NO.	© InstaVolt Ltd. 2023	
								10376 - 0662_03		
SCALE (@A4)	DRAWN BY								REV.	
1:500	JM								A	