



CHNAGE OF USE FROM FLAT TO BUSINESS USE - Location Plan

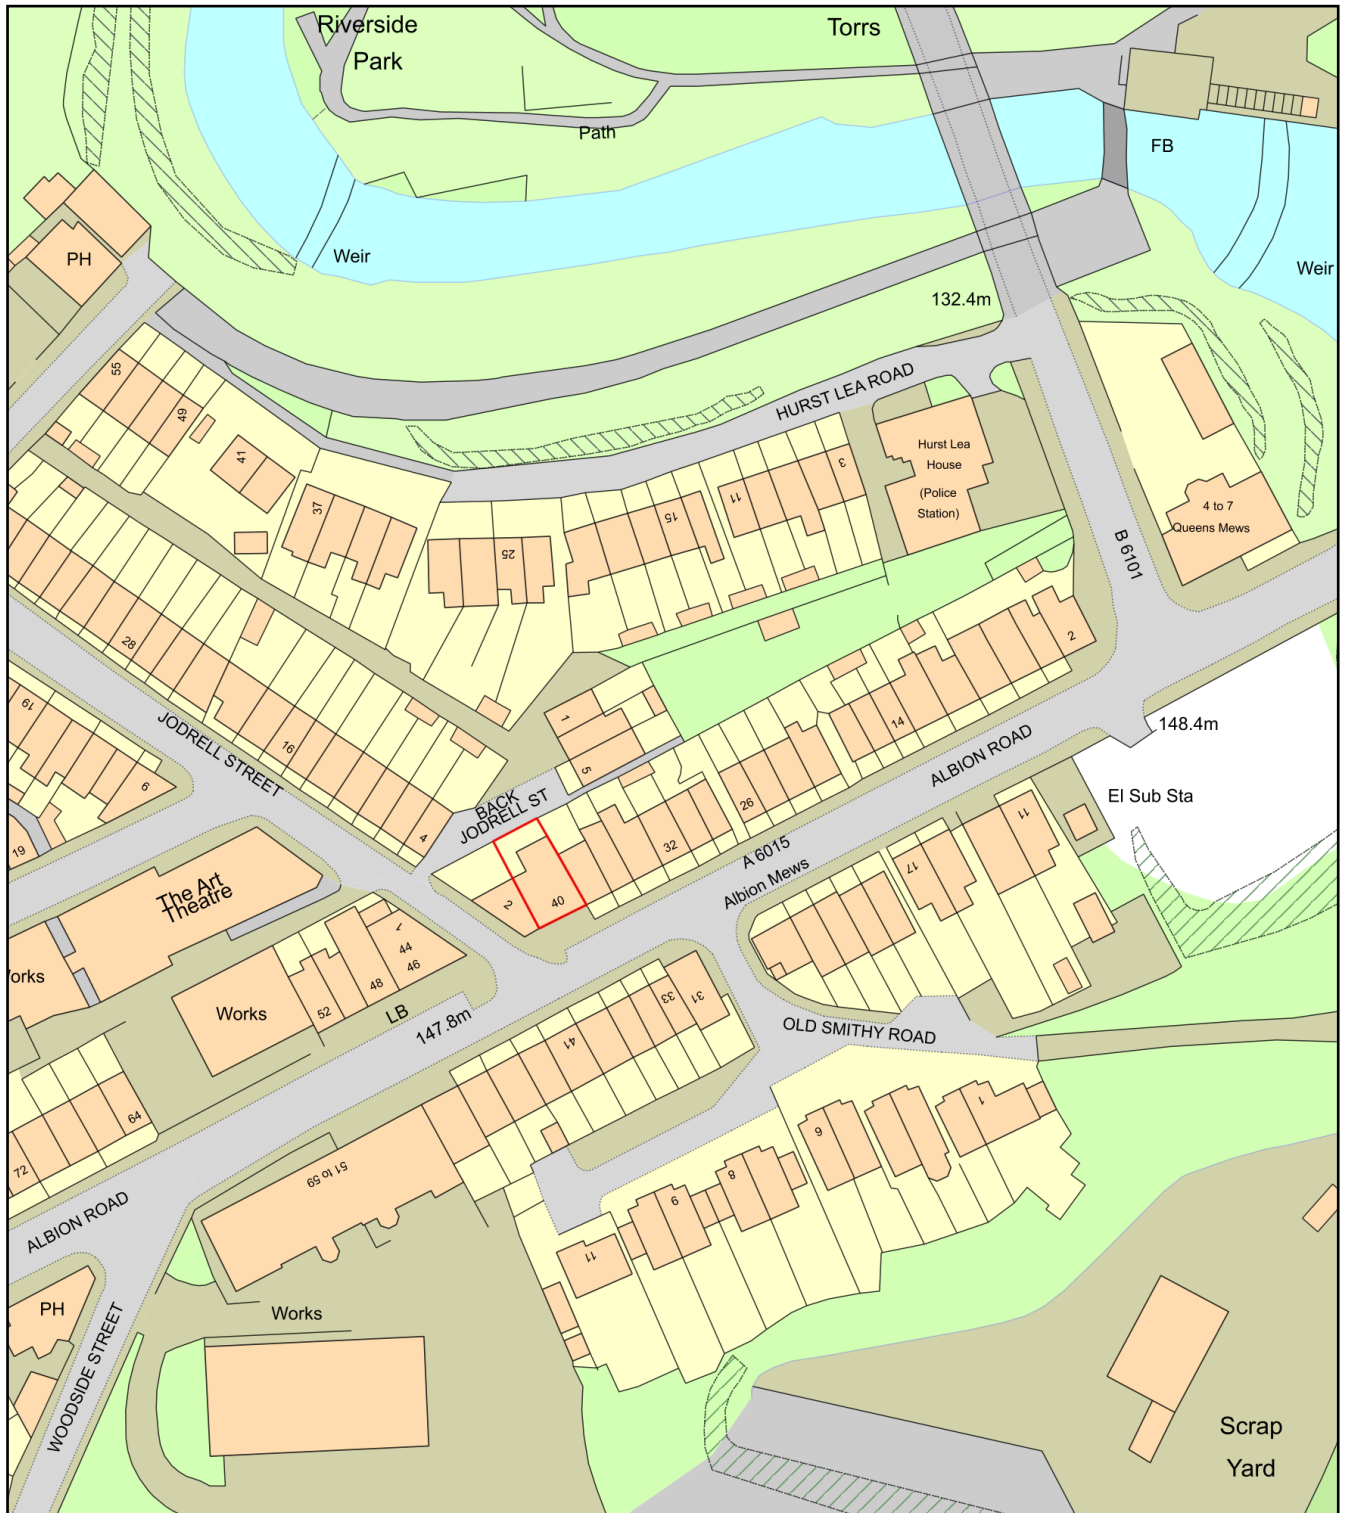

0 50
Metres

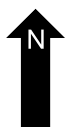

Plan Produced for: 40 ALBION RD NEW MILLS

Date Produced: 18 Oct 2023

Plan Reference Number: TQRQM23291154403658

Scale: 1:1250 @ A4