



CHNAGE OF USE FROM FLAT TO BUSINESS USE

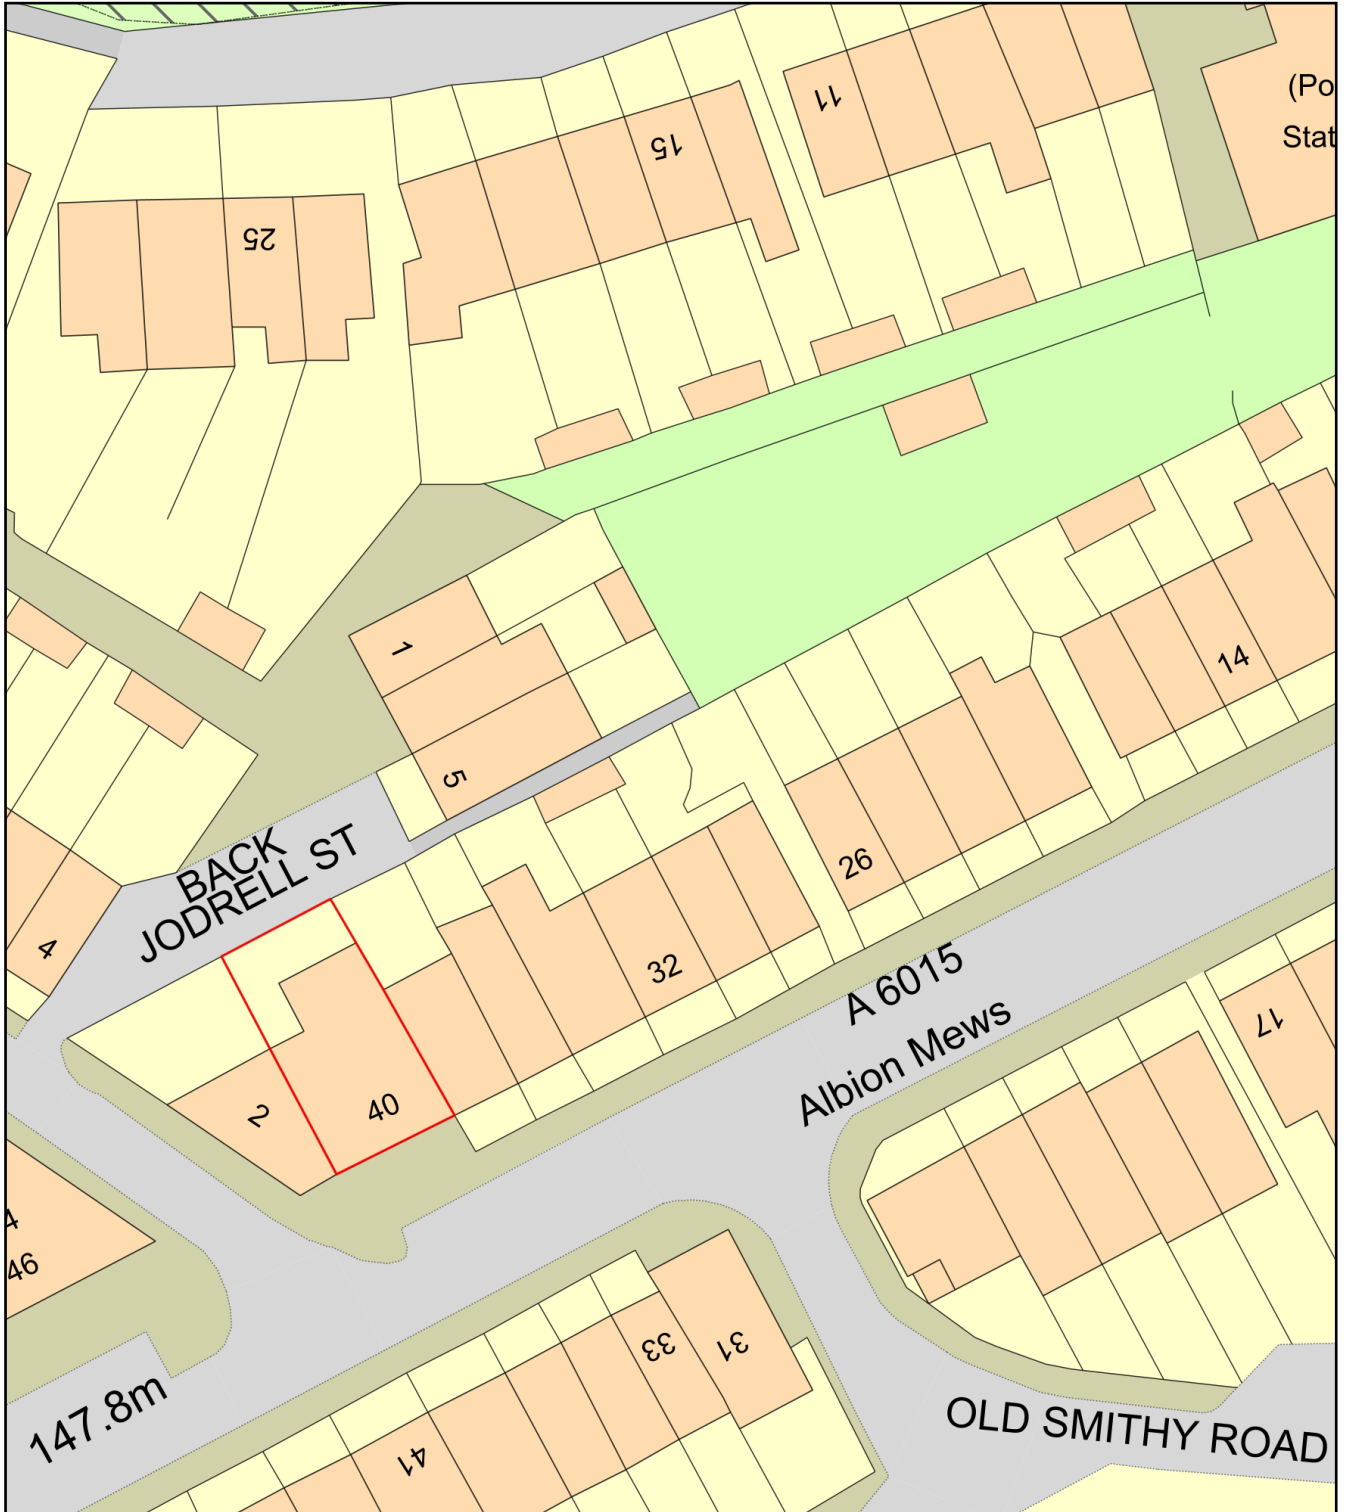

0 20
Metres

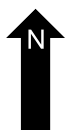

Plan Produced for: 40 ALBION RD NEW MILLS

Date Produced: 18 Oct 2023

Plan Reference Number: TQRQM23291153947811

Scale: 1:500 @ A4