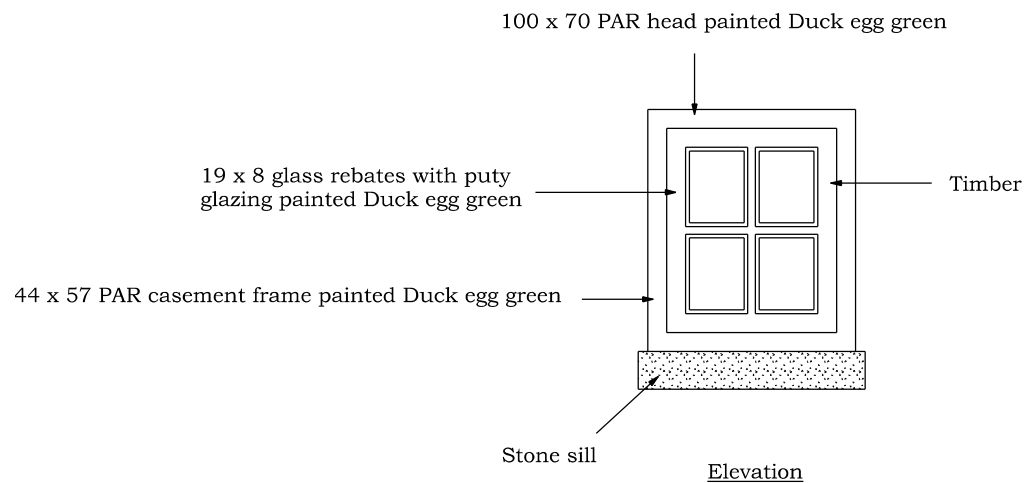


REFER TO PHOTOGRAPH 2 TO REFLECT INTENSION

WINDOW DETAILS
SINGLE STOREY SIDE EXTENSION
& RETAINING WALL CONSTRUCTION

for
Mr. and Mrs. D. COWARD,
at
2, BINGS ROAD,
WHALLEY BRIDGE,
SK23 7ND.

Scale 1:20 @ A4

Date MAY 2023

Drawing Number 2089/3/A