




PROPOSED SOUTH FACING SIDE ELEVATION

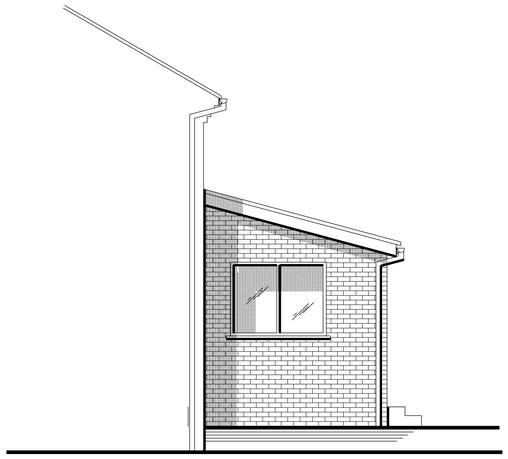


PROPOSED EAST FACING REAR ELEVATION

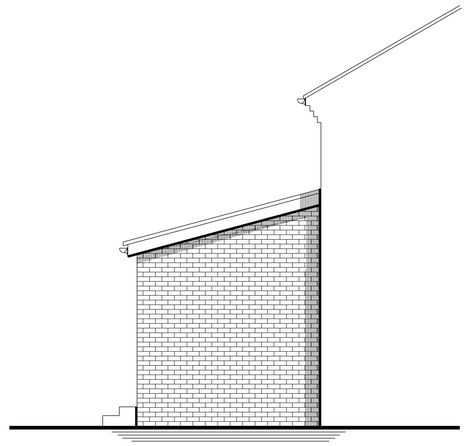

PROPOSED NORTH FACING SIDE ELEVATION

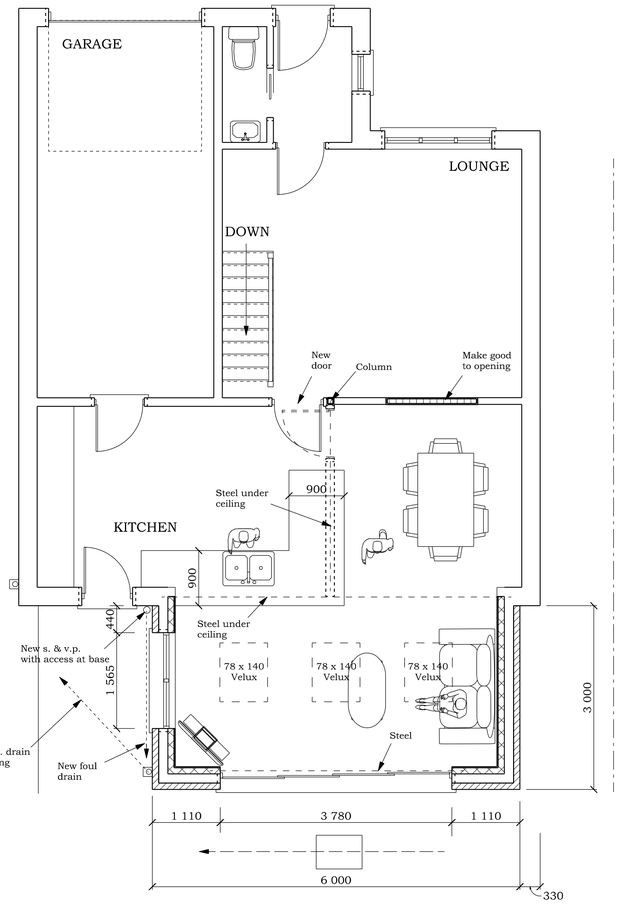


PROPOSED GROUND FLOOR PLAN

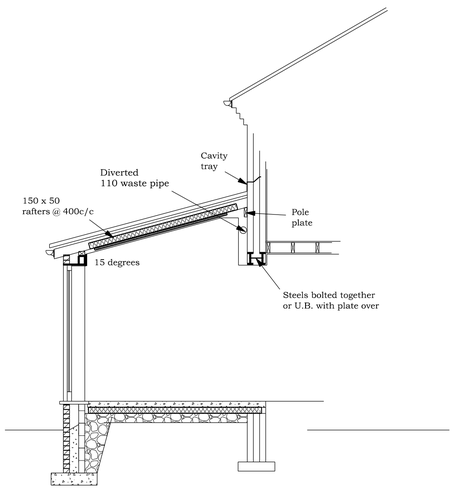

SECTION A - A

BRADLEY BUILDING DESIGN LTD.
KEEPERS COTTAGE,
LYME PARK,
DISLEY,
STOCKPORT.
SK12 2NS.
01625 858244
Mob 07989 326039
bradleybuildingdesign@btopenworld.com

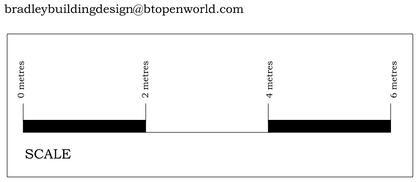

SCALE

OPTION A

PROPOSED DWELLING

SINGLE STOREY REAR EXTENSION

for

Mr. & Mrs G. WILLIAMS,

at

33, WOOD GARDENS,

HAYFIELD,

SK22 2HQ

Scale 1:50 @ A1

Date OCTOBER 2023

Drawing Number 2179/2/A