
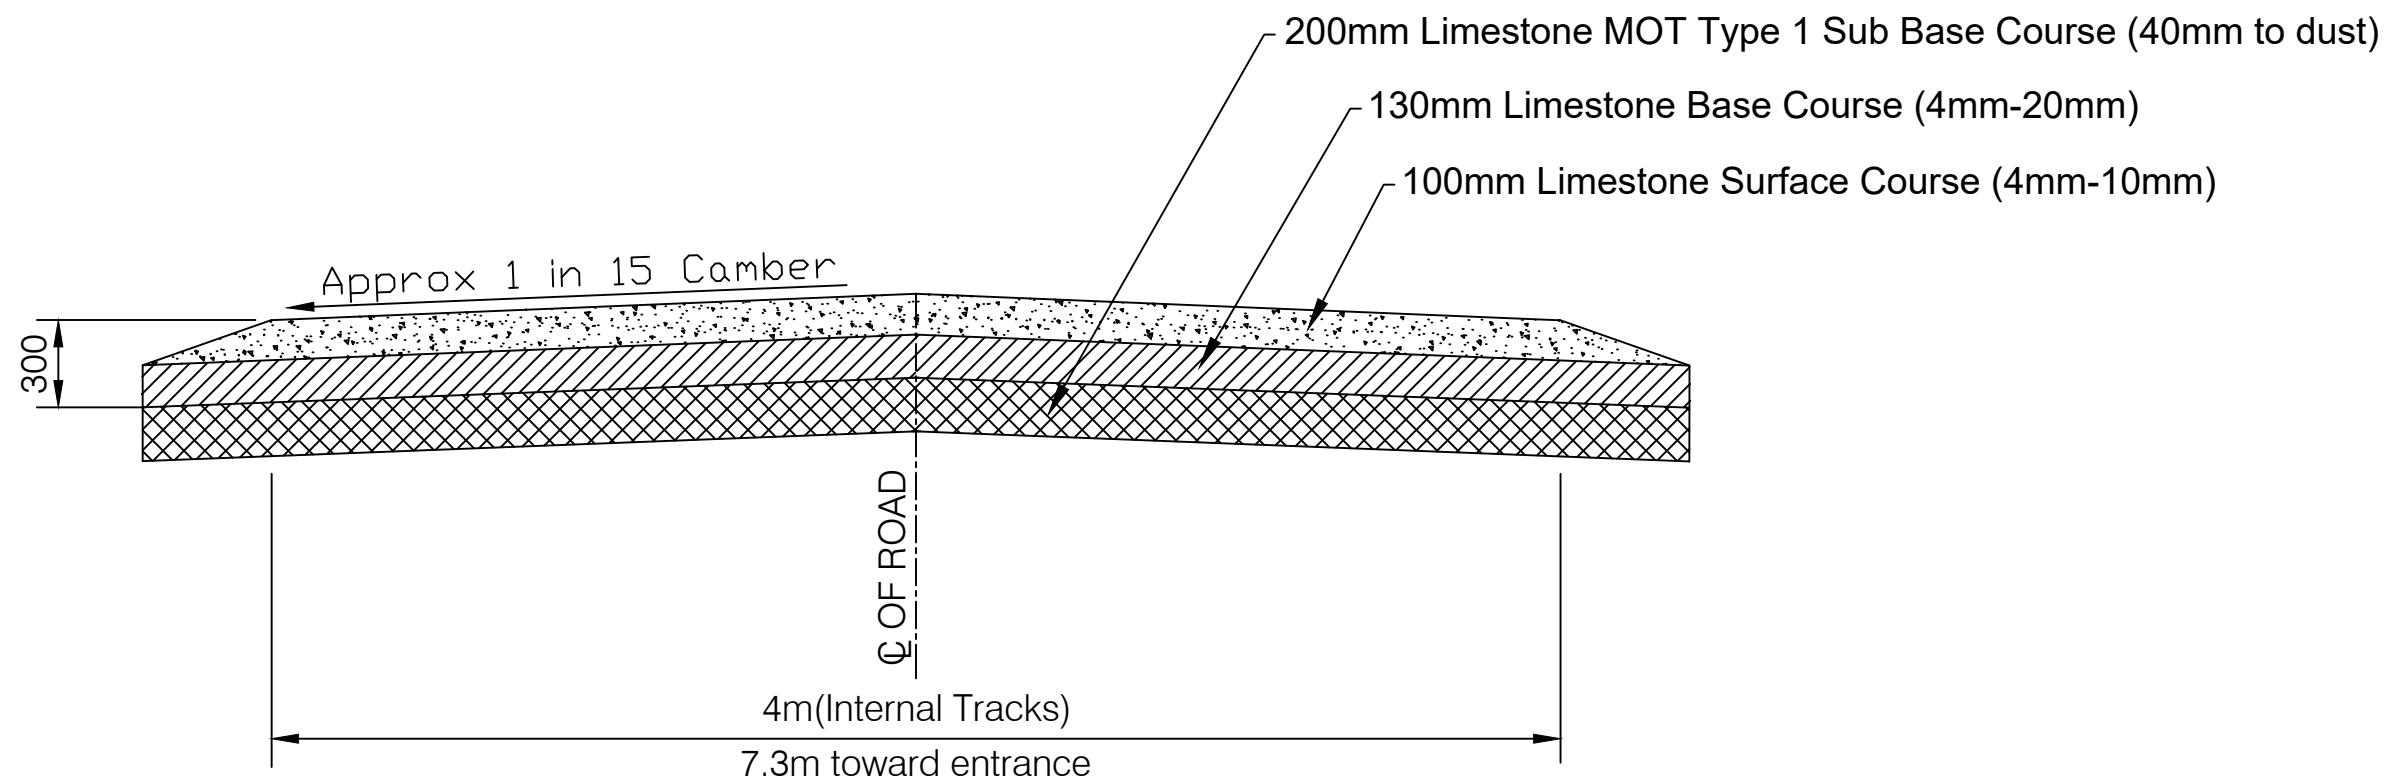


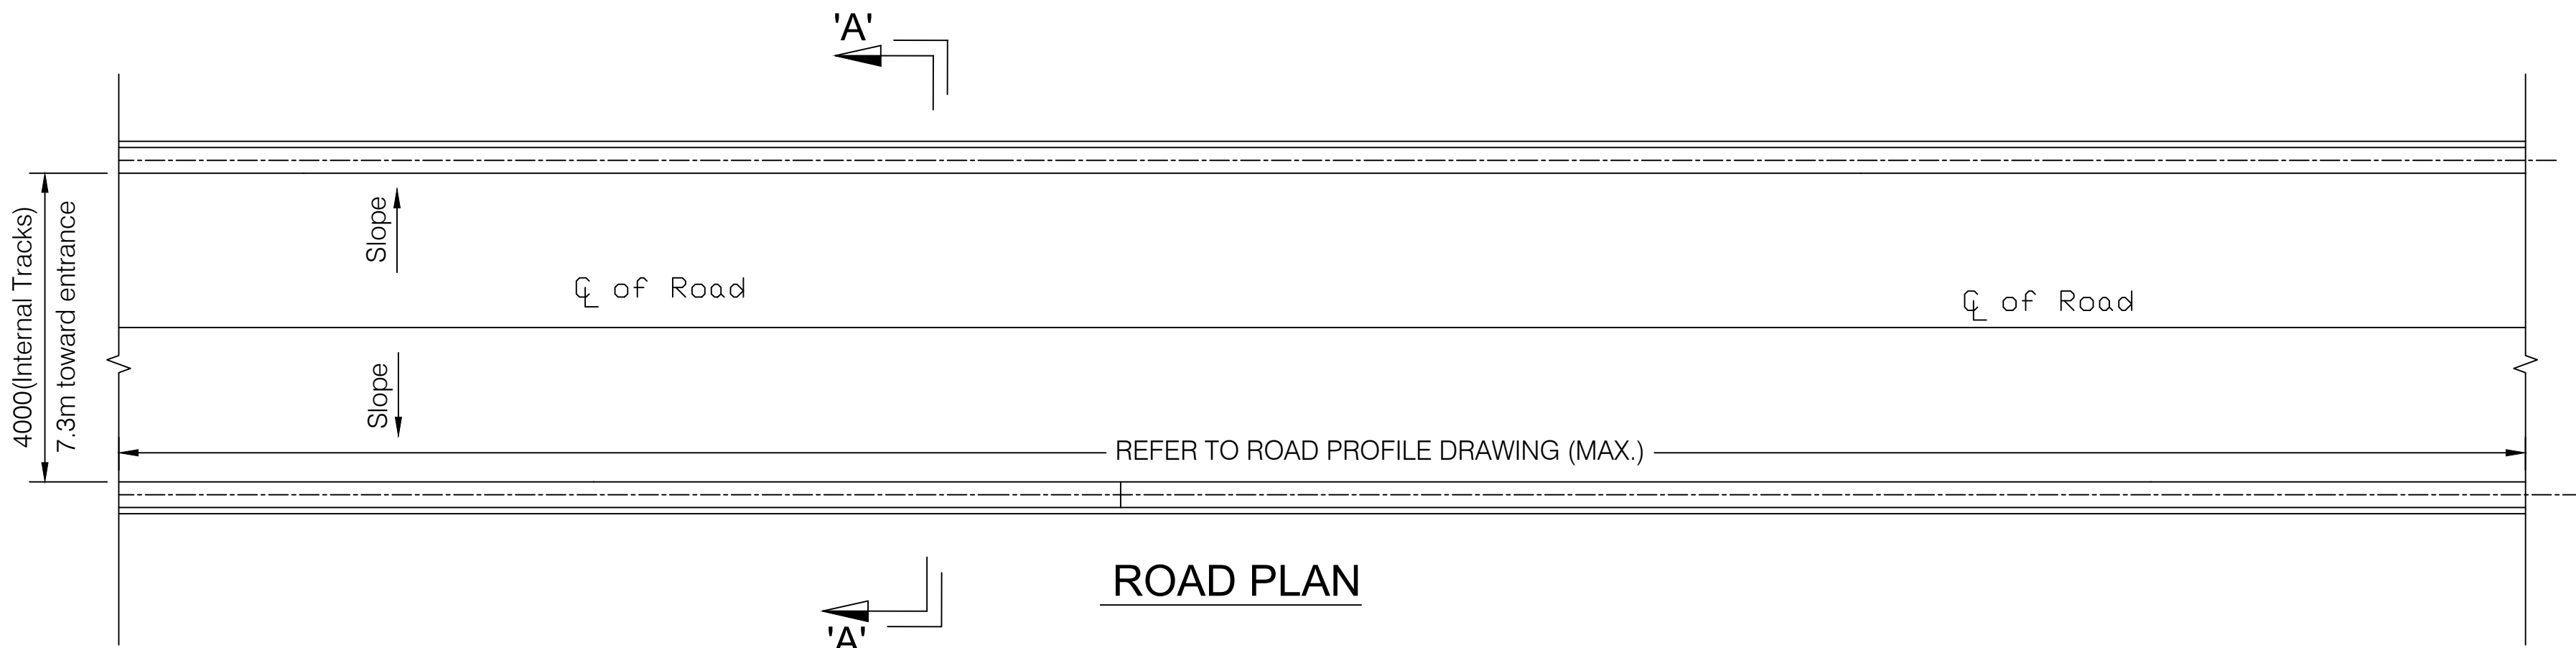

SECTION A-A
(SCALE 1:50 @ A3)

ISSUED FOR
INFORMATION

GENERAL NOTES

Excavate soft ground and construct the sub-base necessary to withstand traffic (Up to 12.5 Tonnes weight).

Track thickness subject to California bearing ratio confirmation/calculation.

The use of granular materials means the track will be permeable.

P1	12/07/23	INFORMATION		HK	GF	OB		
REV	DATE	DESCRIPTION		DRN	CHK	APP		
Centrica plc, Millstream Maidenhead Road, Windsor SL4 5GD Tel: +44 (0)1753 494000								
PROJECT: PROPOSED SOLAR ARRAYS, CARPENTERS FACTORY, GLOSSOP								
TITLE: HAUL ROAD CROSS-SECTION DRAWING								
BUSINESS UNIT: CBS		SCALE: 1:50		REV: P1				
INFORMATION				STATUS: S2		STAGE: 2		
DRG-NUMBER: 48268-CBS-SW-XX-DR-E-4206								