
THIS DRAWING REMAINS THE PROPERTY OF CENTRICA AND MUST NOT BE REPRODUCED, COPIED, OR HANDED OVER TO A THIRD PARTY WITHOUT PRIOR WRITTEN CONSENT. UNCONTROLLED COPY IF PRINTED

USE BY THOMAS MODESTY KEMP


NOTES

The general landform on the site will not alter, so the sections shown for the ground profile on this drawing will be the same before and after development. However, there will be a need for a very small amount of cut and fill in the vicinity of the transformer to create a level area for installation.

Section A-A'

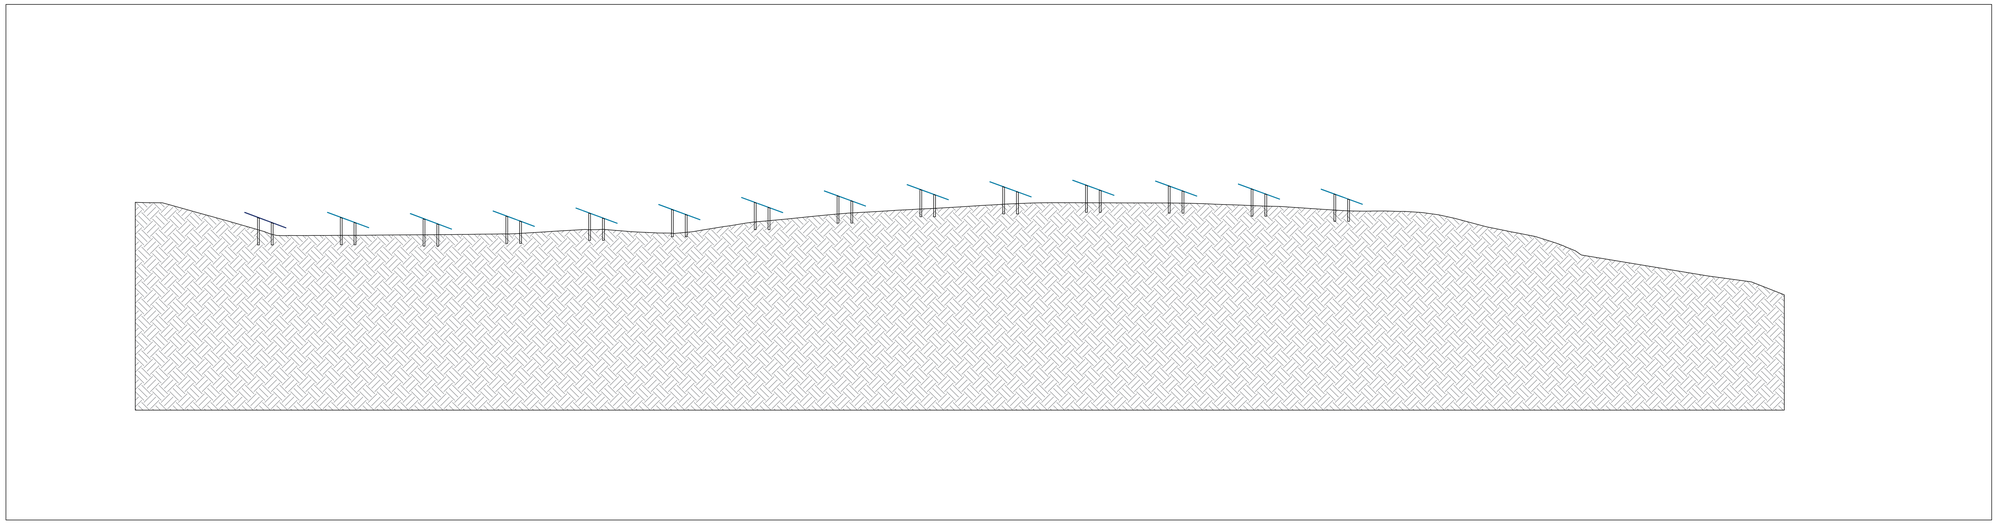

Front view B-B'

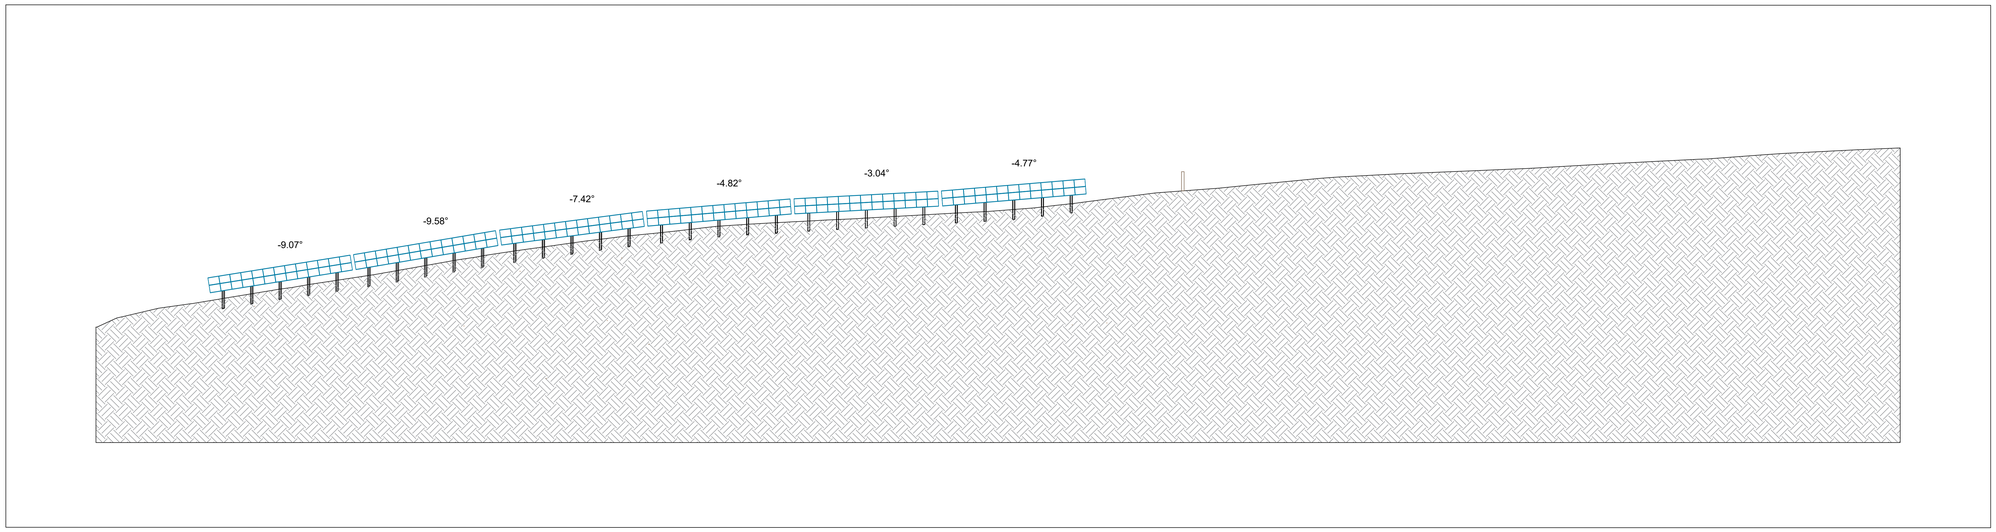

ISSUED FOR INFORMATION

SCALE IN METRES 0 1 2 3 4 5 6 7 1:100

REV	DATE	DESCRIPTION	DRN	CHK	APP
P1	12/07/23	FOR INFORMATION	HK	GF	OB

centrica Business Solutions
Centrica plc, Millstream
Maidenhead Road,
Windsor, SL4 5GD
Tel: +44 (0)1753 494000

PROJECT:	PROPOSED SOLAR ARRAYS, CARPENTERS FACTORY, GLOSSOP				
TITLE:	SECTION DRAWING				
DATE	12.07.23	SCALE	1:100	SHEET	A0
STATUS:	STAGE:	REV:			
INFORMATION	S2	2	P1		
DRG-NUMBER:	48268-CBS-SW-XX-DR-E-4205				