
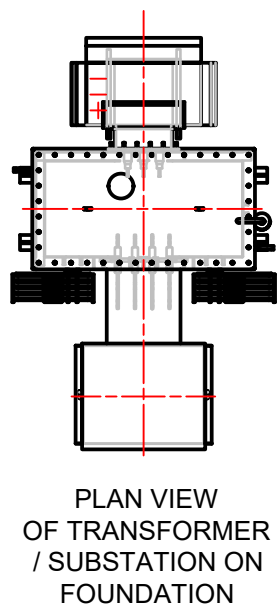
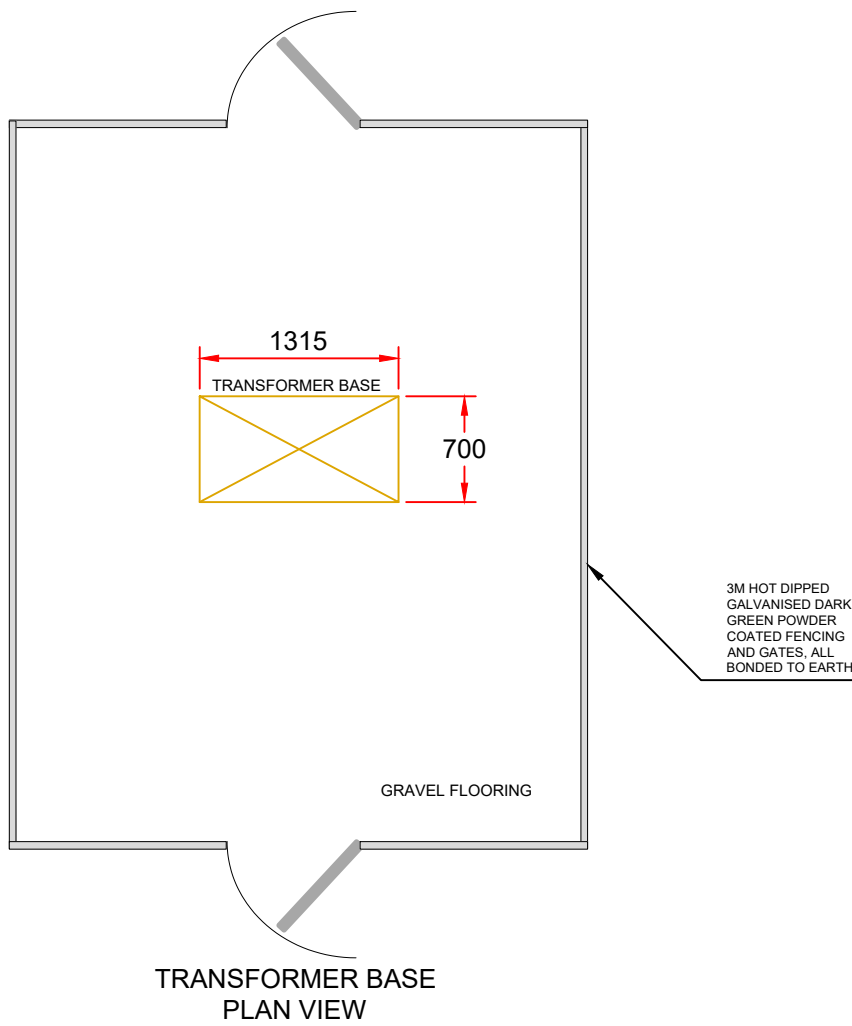


CBS A3 Plotted By: CHRIS PETERS on 25.08.2023 at 8:01 AM
Edison House, 2 Daniel Adamson Road, Manchester, M50 1DT, UK, Tel: +44 (0) 161 745 7450

THIS DRAWING REMAINS THE PROPERTY OF CENTRICA AND MUST NOT BE REPRODUCED, COPIED, OR HANDED OVER TO A THIRD PARTY WITHOUT PRIOR WRITTEN CONSENT. UNCONTROLLED COPY IF PRINTED

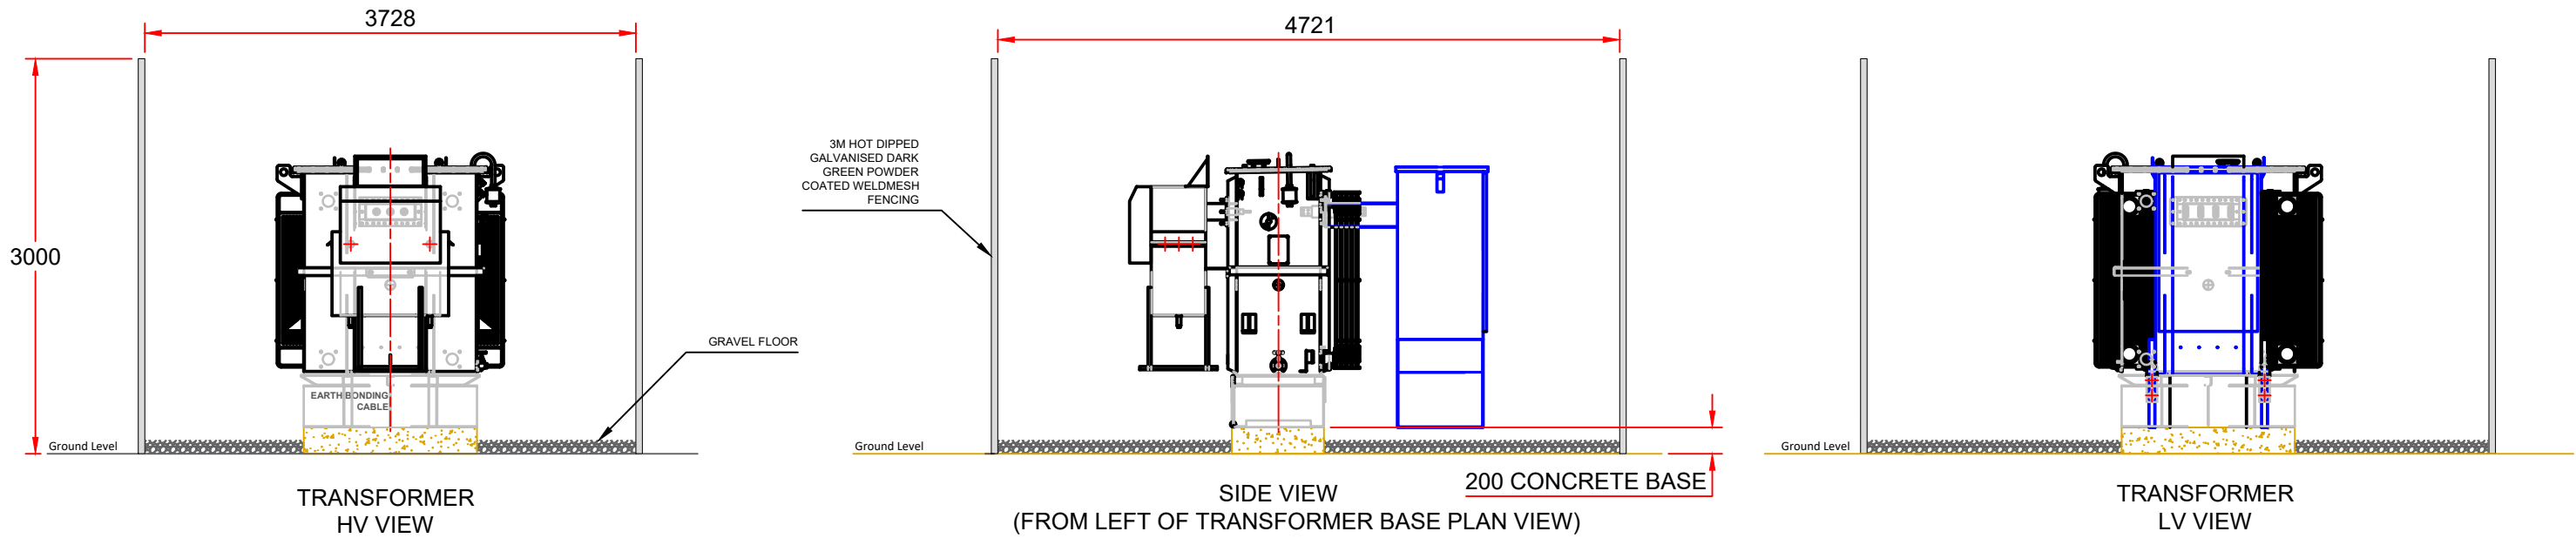

ISSUED FOR
INFORMATION

P1	25/05/23	INFORMATION	CJP	CJP	GF	OB
REV	DATE	DESCRIPTION	DRN	CAD QA	CHK	APP

centrica
Business Solutions

PROJECT: CARPENTERS FACTORY, GLOSSOP						
TITLE: TRANSFORMER ELEVATIONS AND PLAN. PROPOSED SOLAR ARRAYS						
DATE	25.05.23	SCALE	N.T.S	SHEET	A3	CBS-S

INFORMATION	STATUS:	STAGE:	REV:
	S2	2	P1
DRG-NUMBER: 48268-CBS-SW-XX-DR-E-4204			