



W:\E:\PROJECTS\48268\48268-SW-XX-DR-E-4204.dwg


THIS DRAWING REMAINS THE PROPERTY OF CENTRICA AND MUST NOT BE REPRODUCED, COPIED, OR HANDED OVER TO A THIRD PARTY WITHOUT PRIOR WRITTEN CONSENT. UNCONTROLLED COPY IF PRINTED

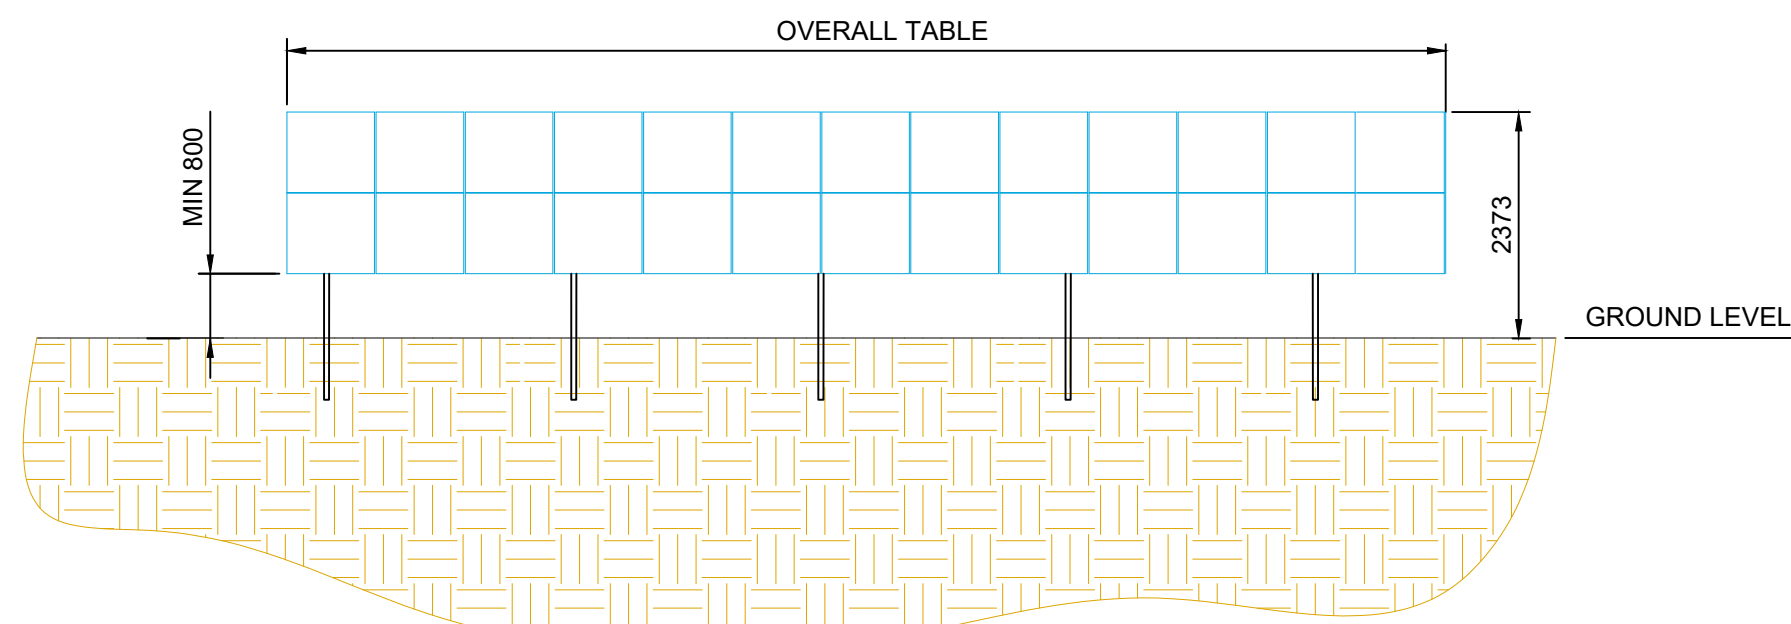


26 Module Array Table

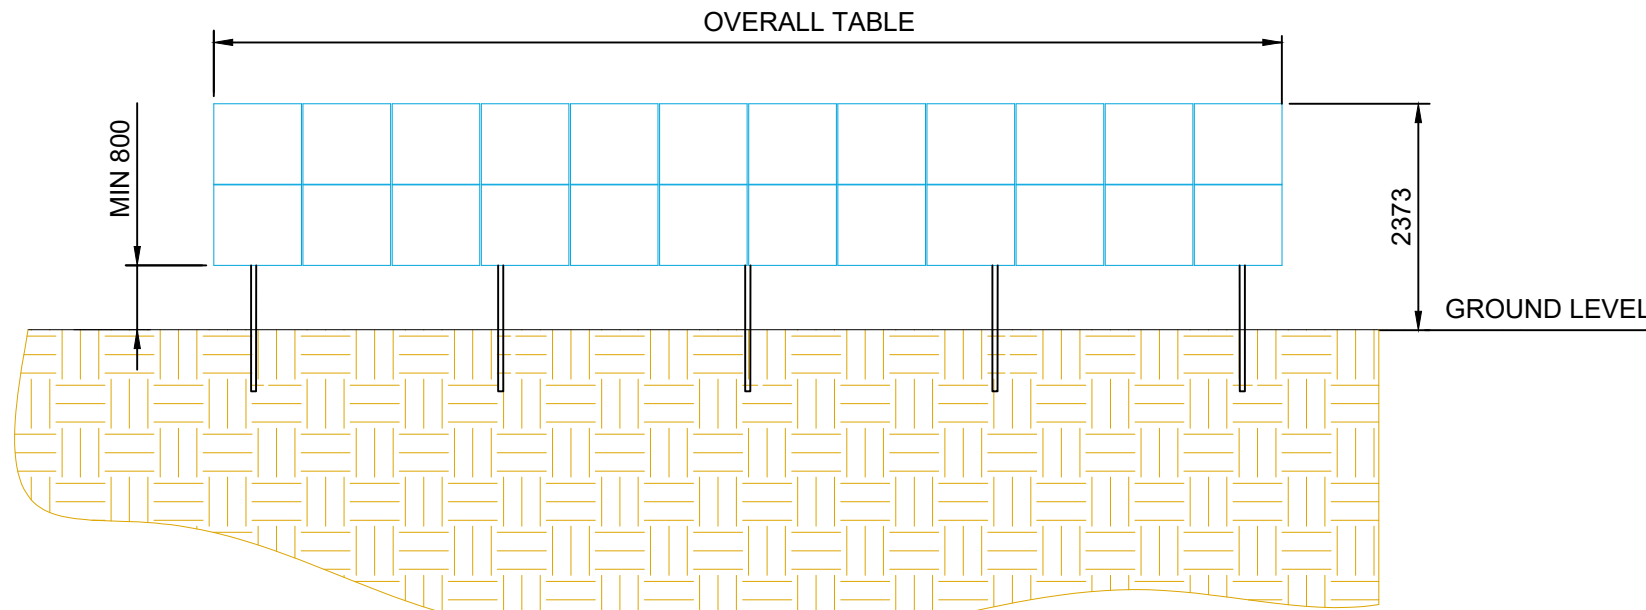


24 Module Array Table

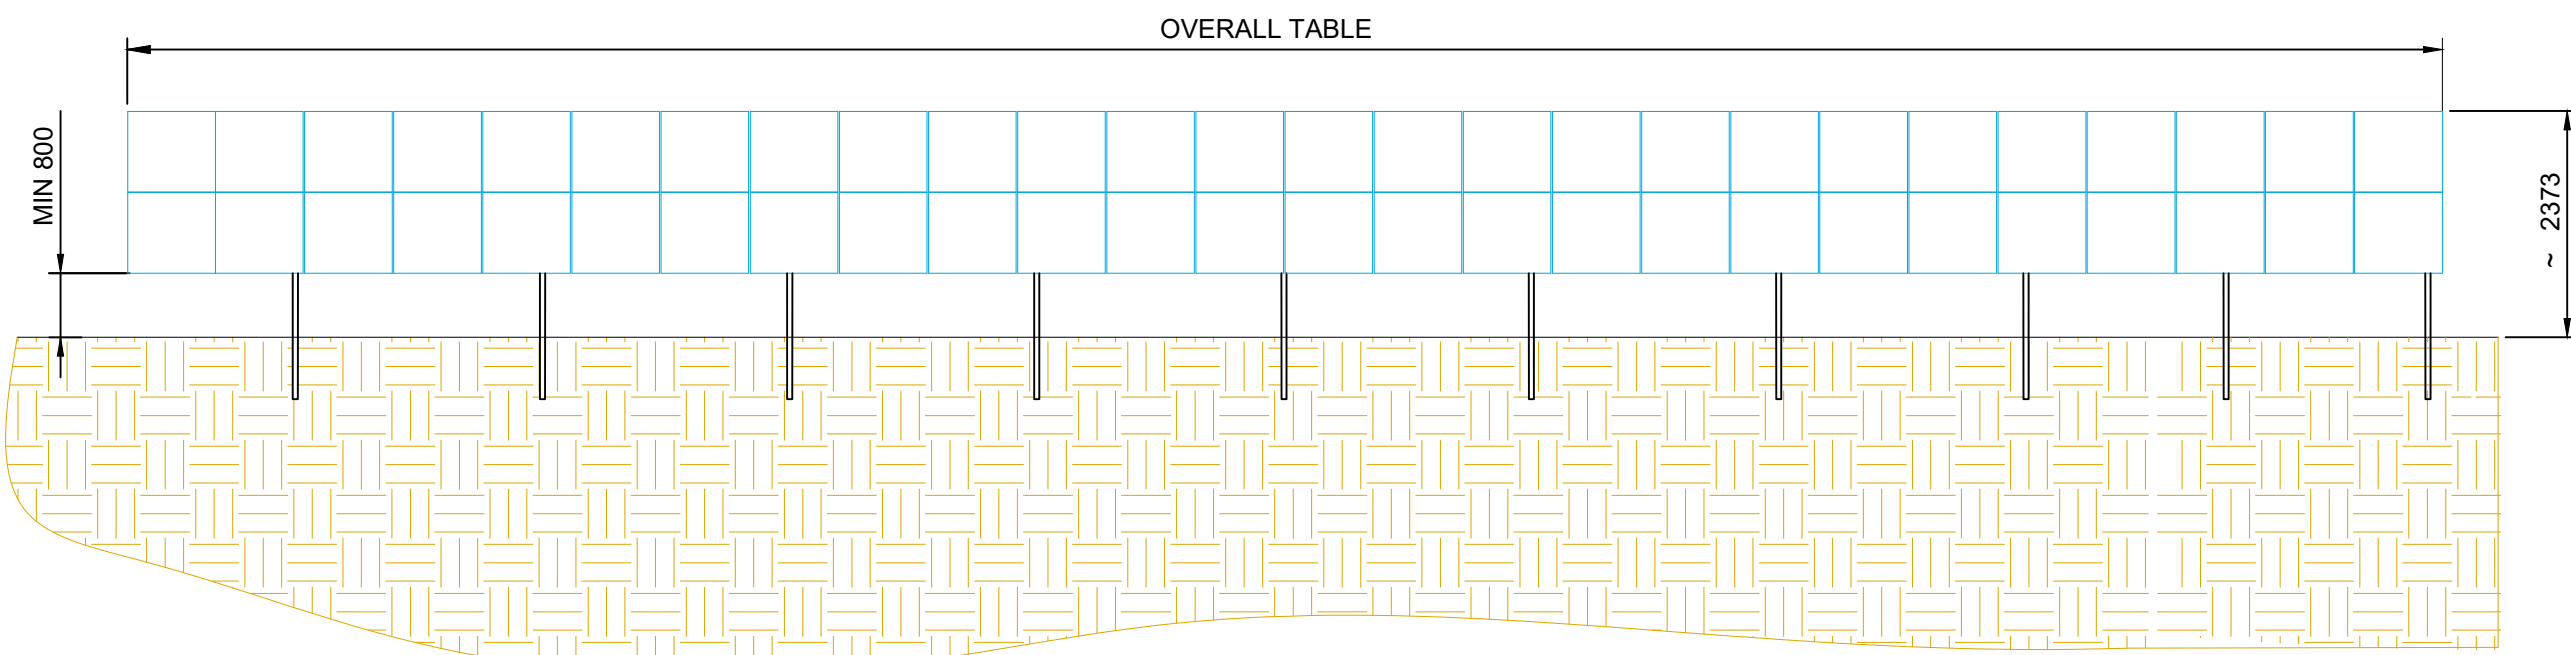


52 Module Array Table

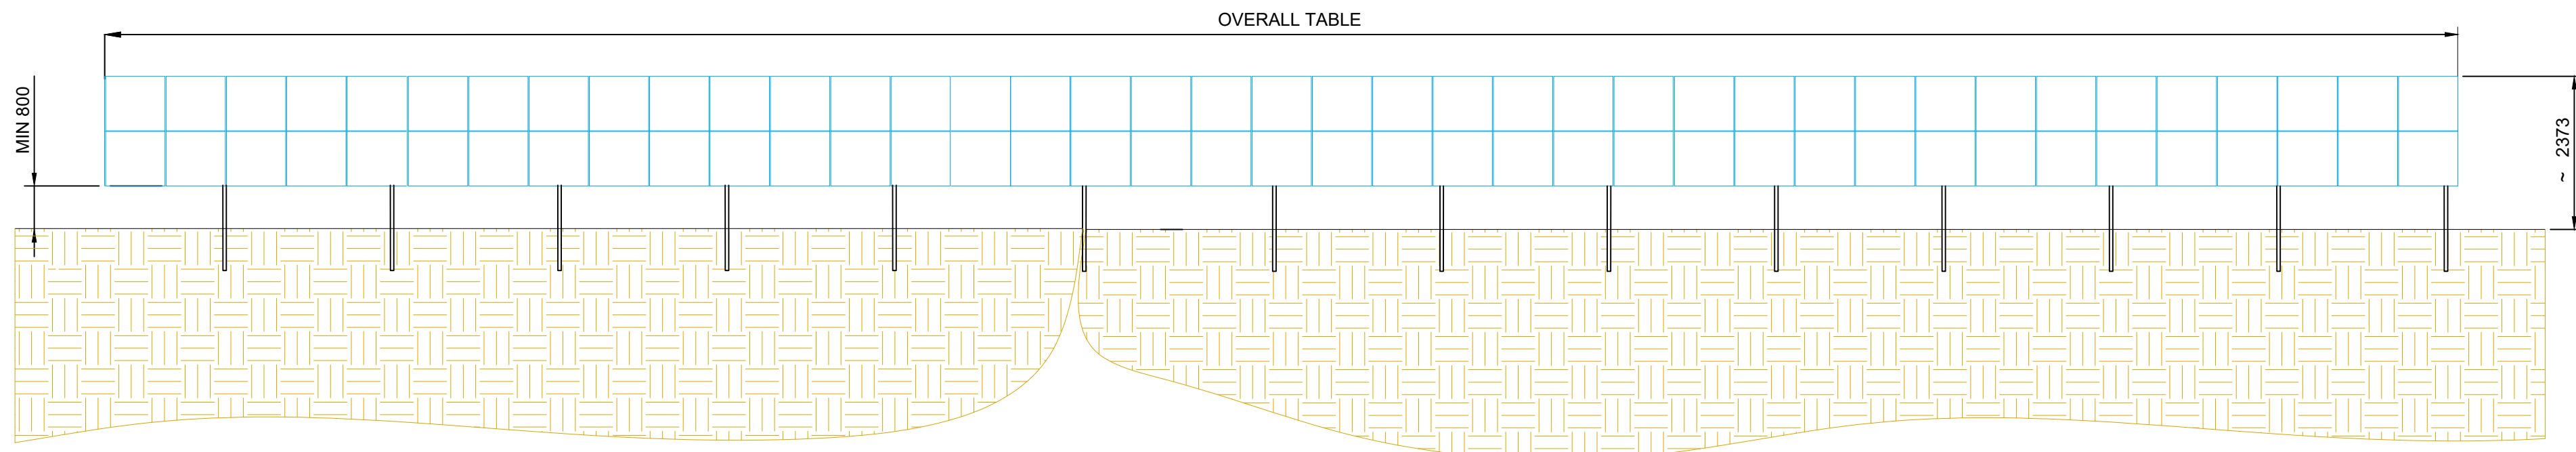


78 Module Array Table

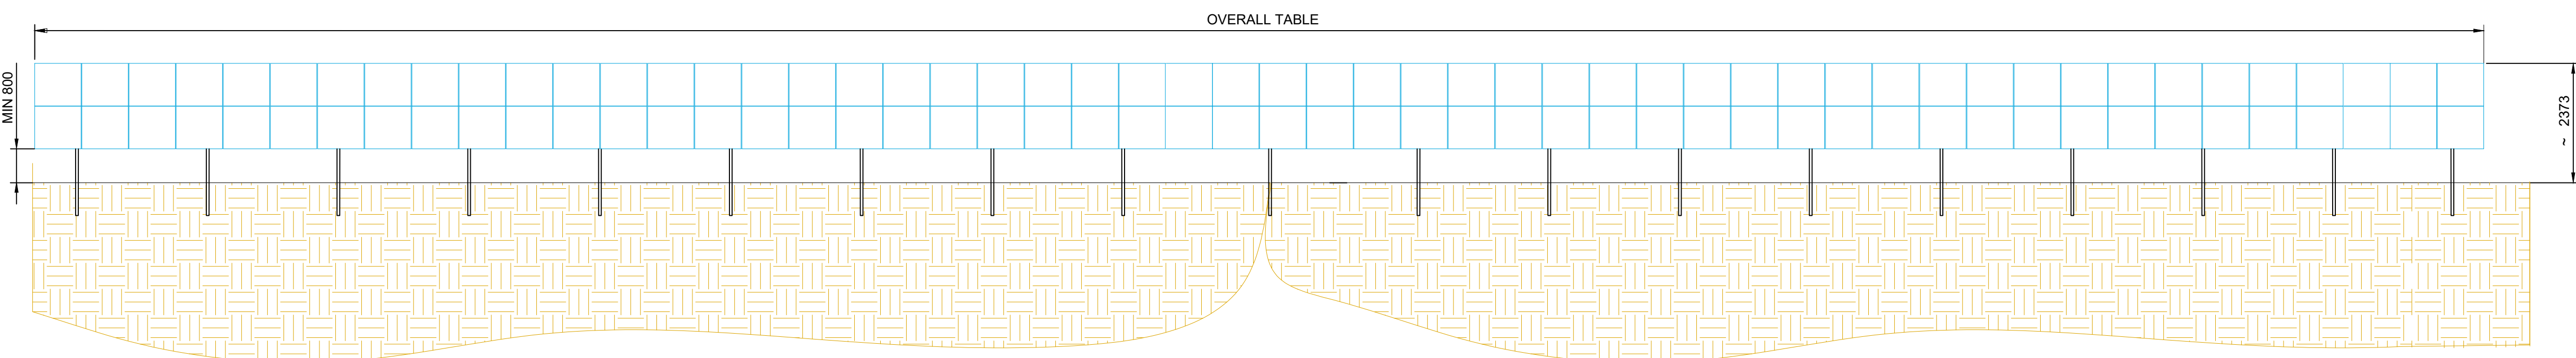

104 Module Array Table

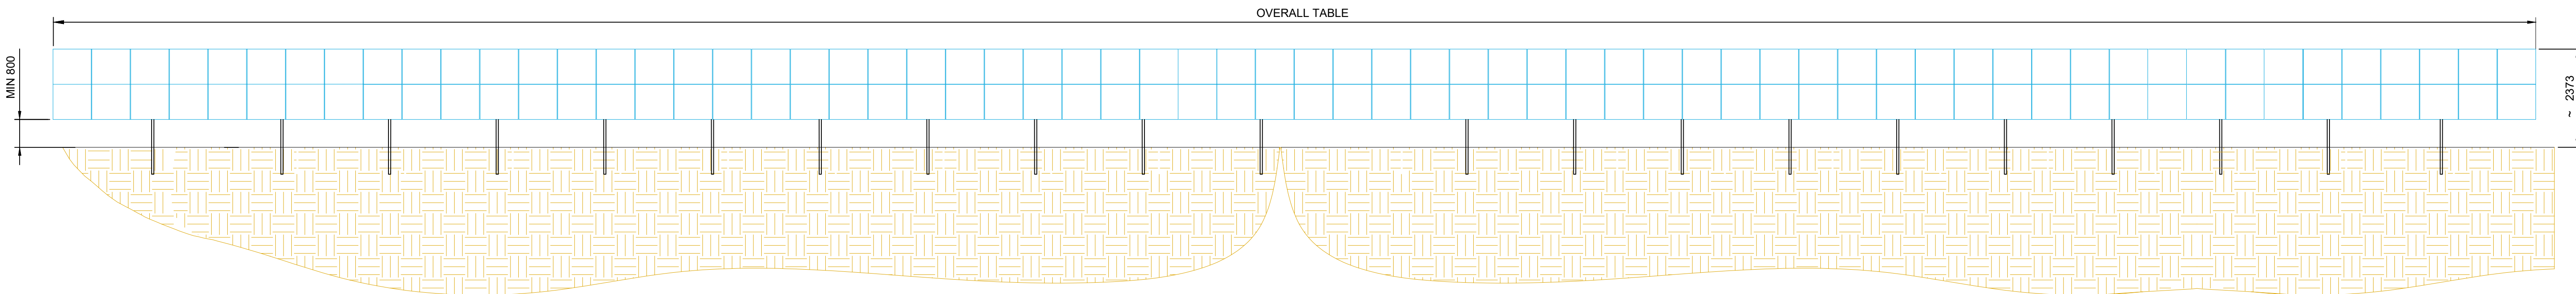


130 Module Array Table

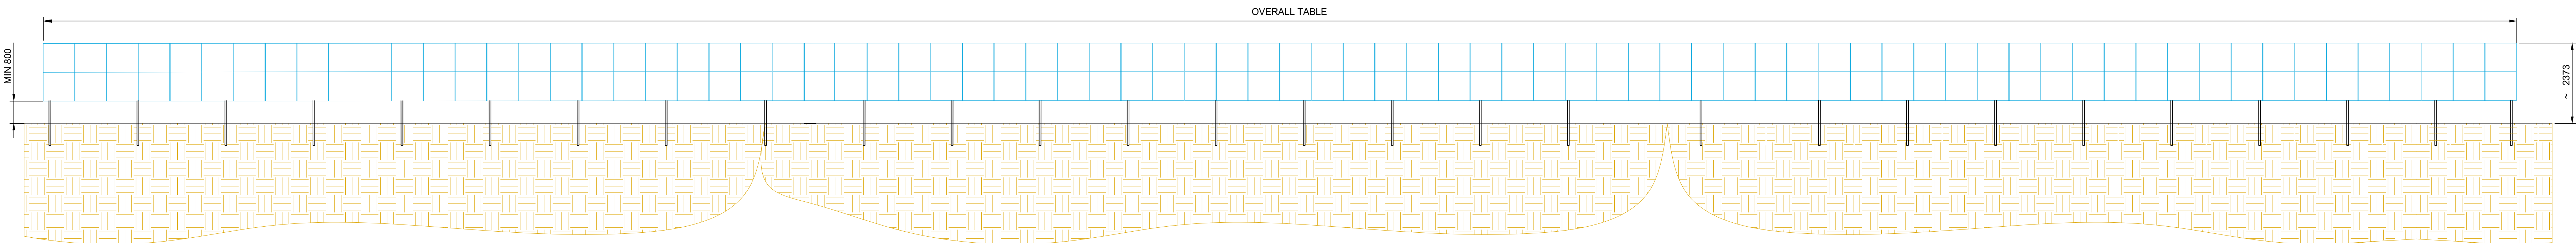


156 Module Array Table

NOTES

'This drawing shows illustrations of the front elevations/dimensions for all the different sizes of array tables to be installed, as they would appear on a perfectly flat site. Please note however, that due to the topography of the Carpenters site (see contour information on the Existing Site Plan) the arrays will undulate with the landform. For a better understanding of this point, please refer to and read this drawing alongside the Site Sections Drawing - Drawing Reference 48268-CBS-SW-XX-DR-E-4205.'

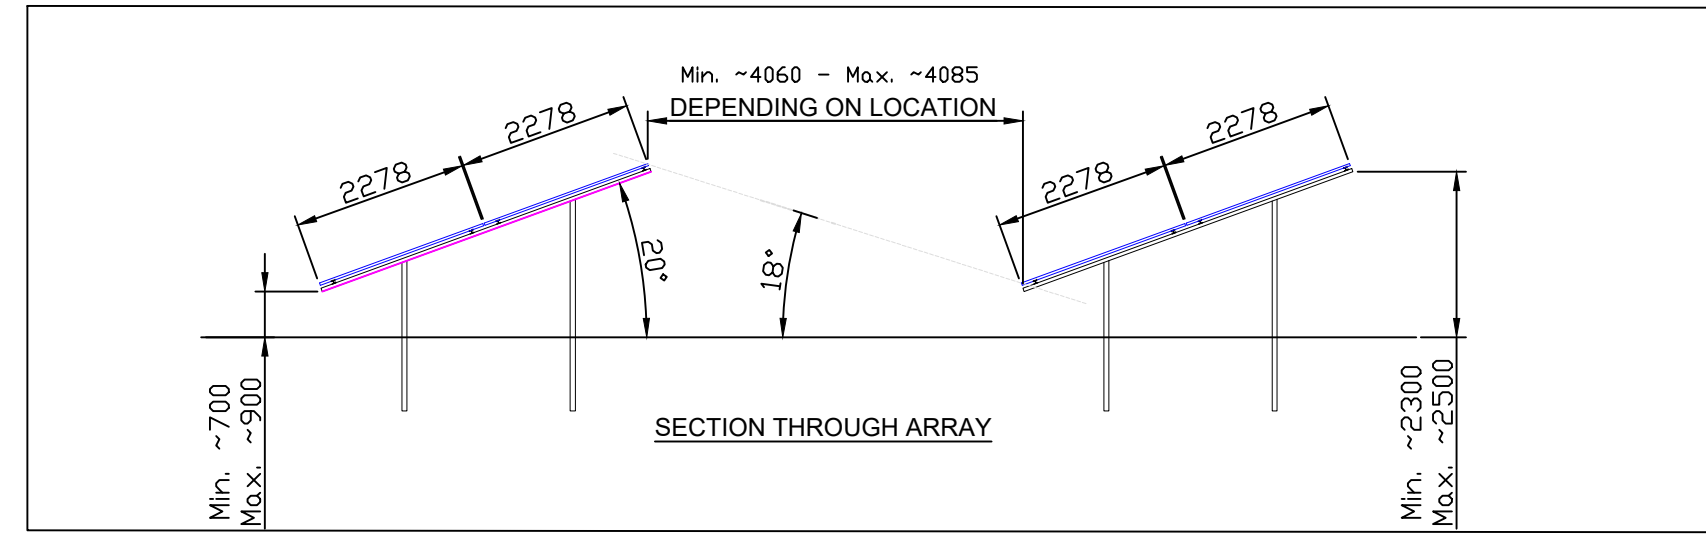

ISSUED FOR
INFORMATION

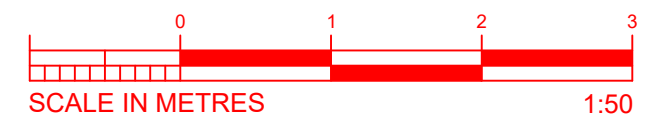

P1	22/05/23	FOR INFORMATION	HK	GF	OB
REV	DATE	DESCRIPTION	DRN	CHK	APP

centrica
Business Solutions

Centrica plc, Millstream
Maidenhead Road
Windsor, SL4 5GD
Tel: +44 (0)1753 494000
CentricaBusinessSolutions.com



PROJECT: PROPOSED SOLAR ARRAYS, CARPENTERS FACTORY, GLOSSOP					
TITLE: FRONT & SIDE EL. OF ARRAY TABLES					
DATE	22.05.23	SCALE	1:50	SHEET	A1
INFORMATION				STATUS	STAGE
				S2	2
DRG-NUMBER				REV	P1
48268-CBS-SW-XX-DR-E-4204					