


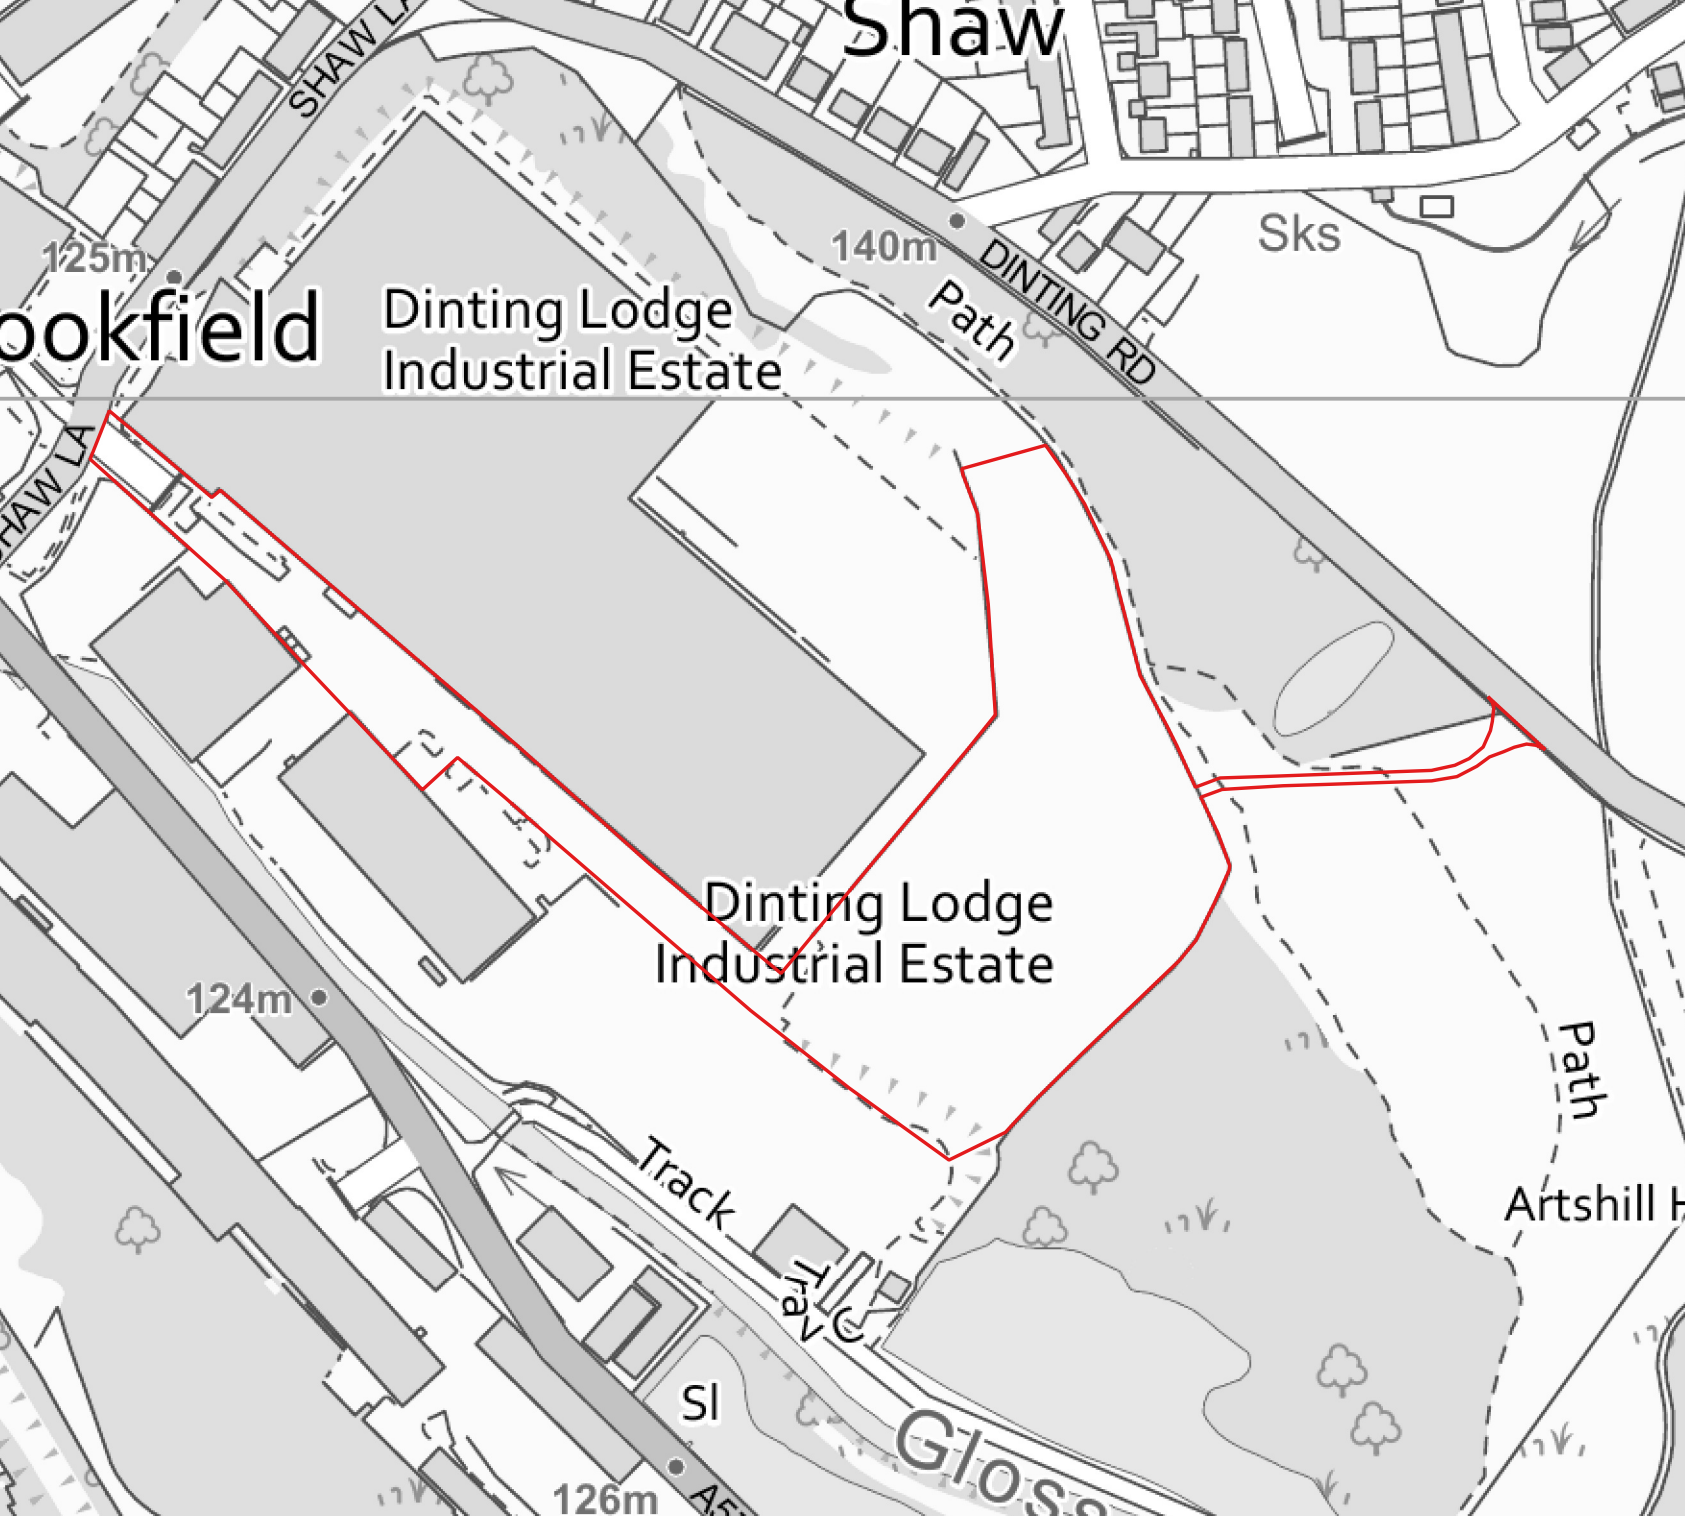

Proposed Solar Arrays, Carpenters Factory, Glossop

Client:
**Centrica Business
Solutions Ltd.**

Location Plan

KEY

Application Site Boundary



Figure 1		Project Number: 312614		
SHEET A3	SCALE 1:2500	BY BT	QA RB	REV 1.0
Map Projection: British National Grid			September 2023	