


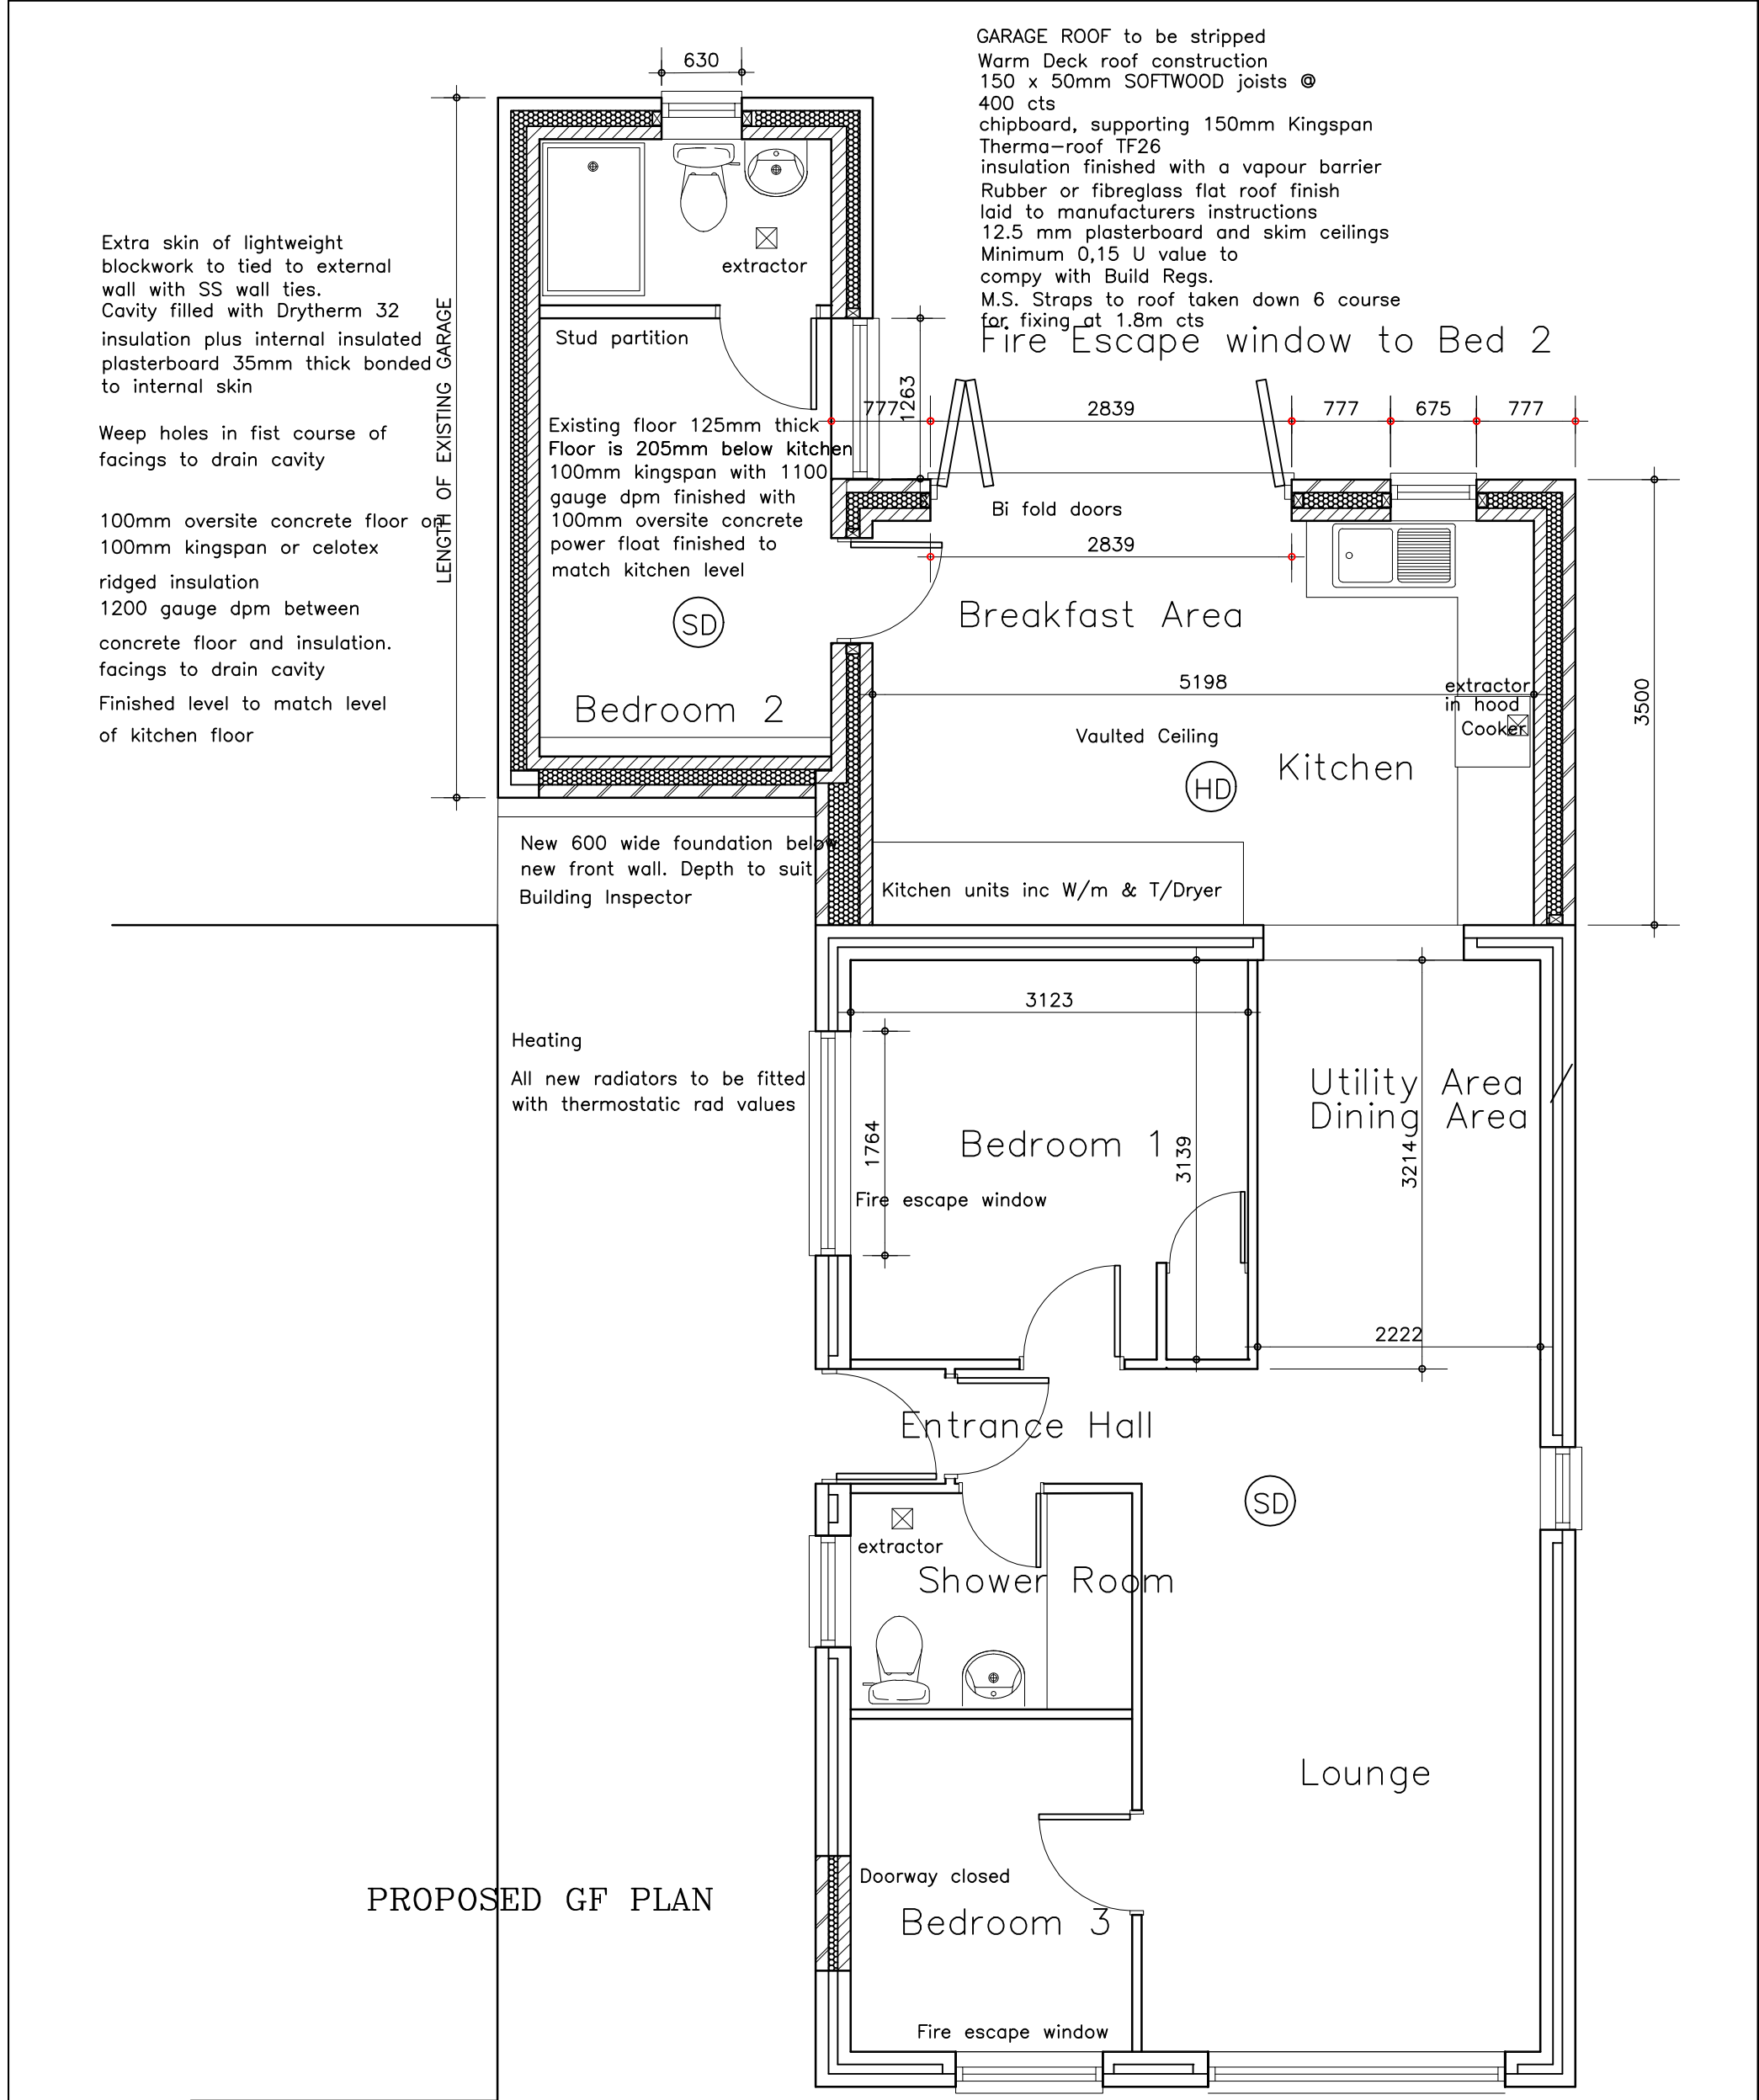

CARTWRiGHT ARCHITECTURAL & PLANNING SERVICES 	CLIENT Mrs Julie Moss		DWG TITLE: Proposed GF Plan	
	Sunnyside, Hollinwood, Whixall, Shropshire, SY13 2NL Telephone and Fax No. 01948 880123 or 07917672498 E-mail – robert.cartwright6@btinternet.com	CONTRACT 8 Oak Close, Chapel–en–Le–Frith. SK23 0NF	Rev A Amended to BC requests see letter 23/8/23	
			SCALE: 1:50	DWG No.
		DATE: March 2023	WD 1A	