




Proposed Side Elevation

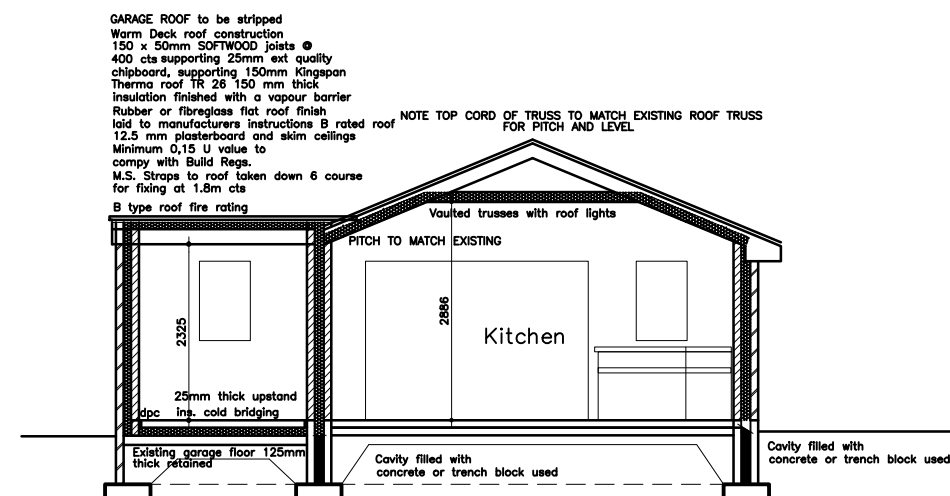


Proposed Section

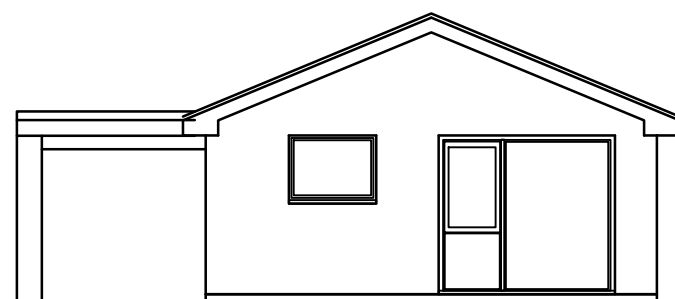

Proposed Front

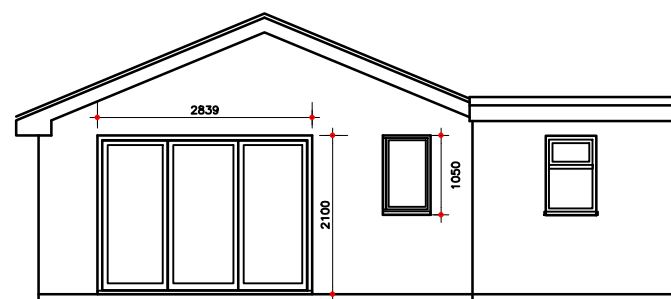

Proposed Rear

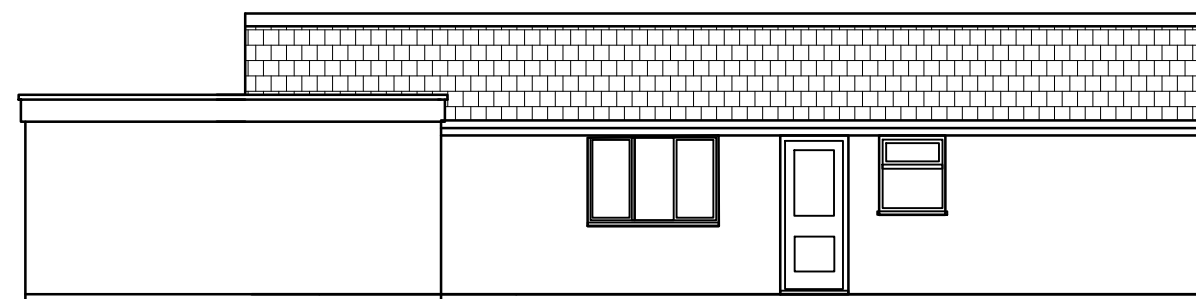

Proposed Side Elevation

CARTWRIGHT
 ARCHITECTURAL & PLANNING SERVICES

CLIENT
 Mrs Julie Moss

DWG TITLE:
 Proposed Elevations

Sunnyside, Hollinwood, Whixall, Shropshire, SY13 2NL
 Telephone and Fax No. 01948 880123 or 07917672498
 E-mail - robert.cartwright6@btinternet.com

CONTRACT
 8 Oak Close,
 Chapel-en-Le-Frith. SK23 0NF

SCALE: 1:50
 DATE: March 2023

DWG No.
 WD2A

Rev A Amended to BC requests see letter 23/8/23