


GARAGE ROOF to be stripped
Warm Deck roof construction
150 x 50mm SOFTWOOD joists @
400 cts supporting 25mm ext quality
chipboard, supporting 150mm Kingspan
Therma roof TR 26 150 mm thick
insulation finished with a vapour barrier
Rubber or fibreglass flat roof finish
laid to manufacturers instructions B rated roof
12.5 mm plasterboard and skim ceilings
Minimum 0,15 U value to
comply with Build Regs.
M.S. Straps to roof taken down 6 course
for fixing at 1.8m cts

B type roof fire rating

NOTE TOP CORD OF TRUSS TO MATCH EXISTING ROOF TRUSS
FOR PITCH AND LEVEL

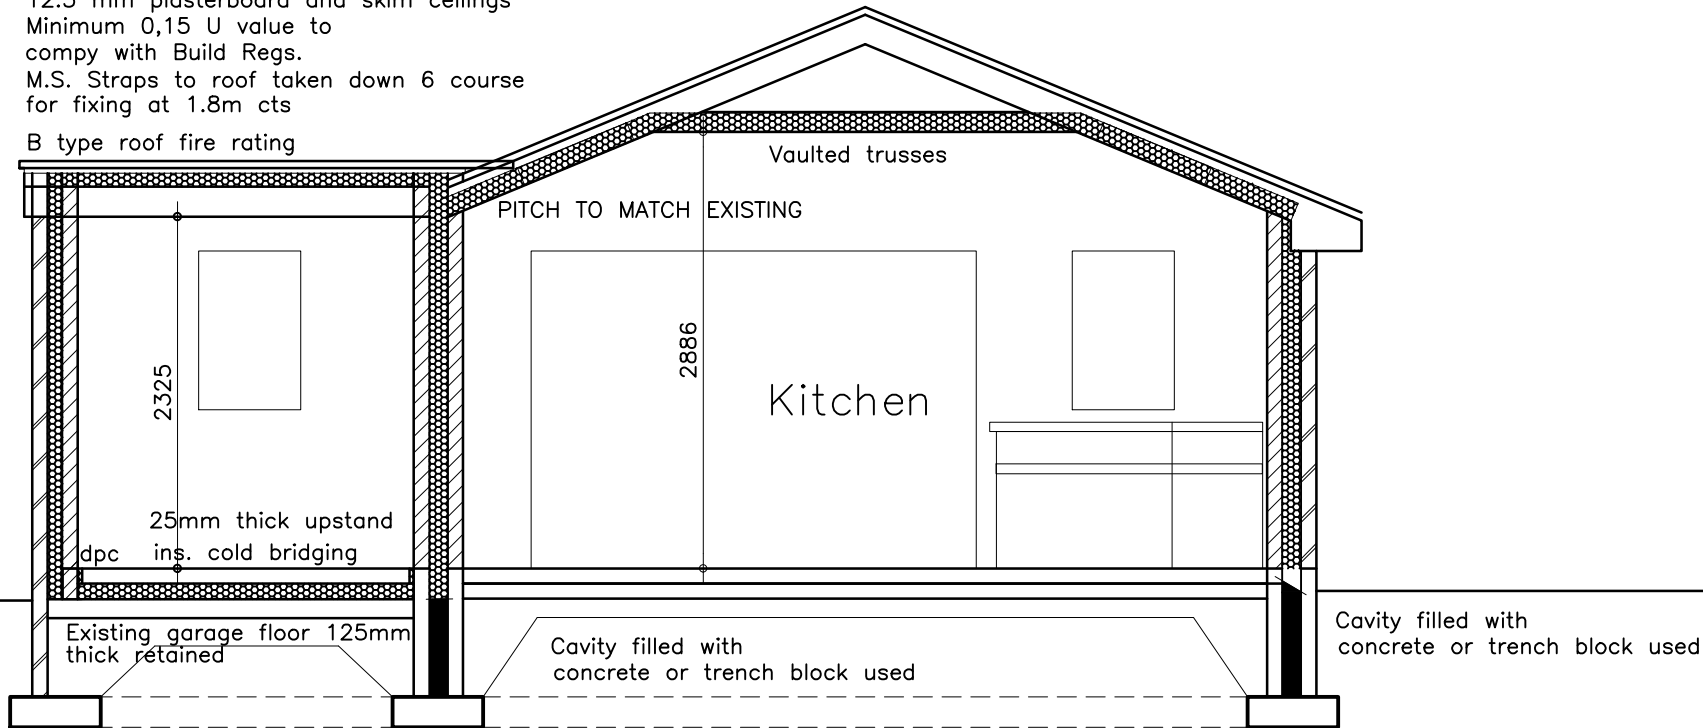

Proposed Section 1 to 50th

CARTWRIGHT
ARCHITECTURAL & PLANNING SERVICES

CLIENT
Mrs Julie Moss

DWG TITLE:
Proposed Elevations

Sunnyside, Hollinwood, Whixall, Shropshire, SY13 2NL
Telephone and Fax No. 01948 880123 or 07917672498
E-mail - robert.cartwright6@btinternet.com

CONTRACT
8 Oak Close,
Chapel-en-Le-Frith. SK23 0NF

SCALE: 1:50
DATE: March 2023

DWG No.
WD3A

Rev A Amended to BC requests see letter 23/8/23