


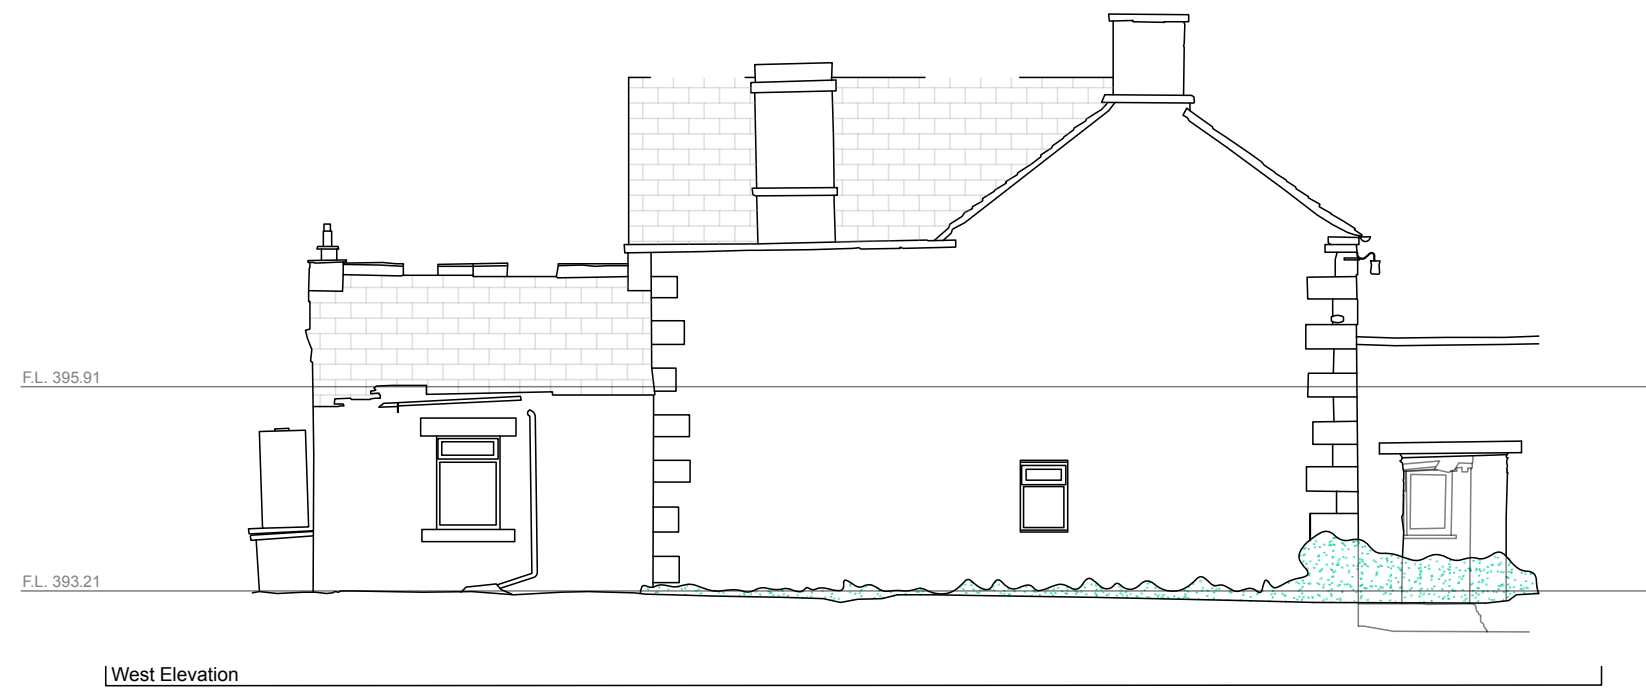

Mattin MacLean Ltd
Chartered Architects



Greatlow Farm, Buxton
Refurbishment
Drwg 2306.02

Elevations (one of two)
As Existing
1:100 at A3