


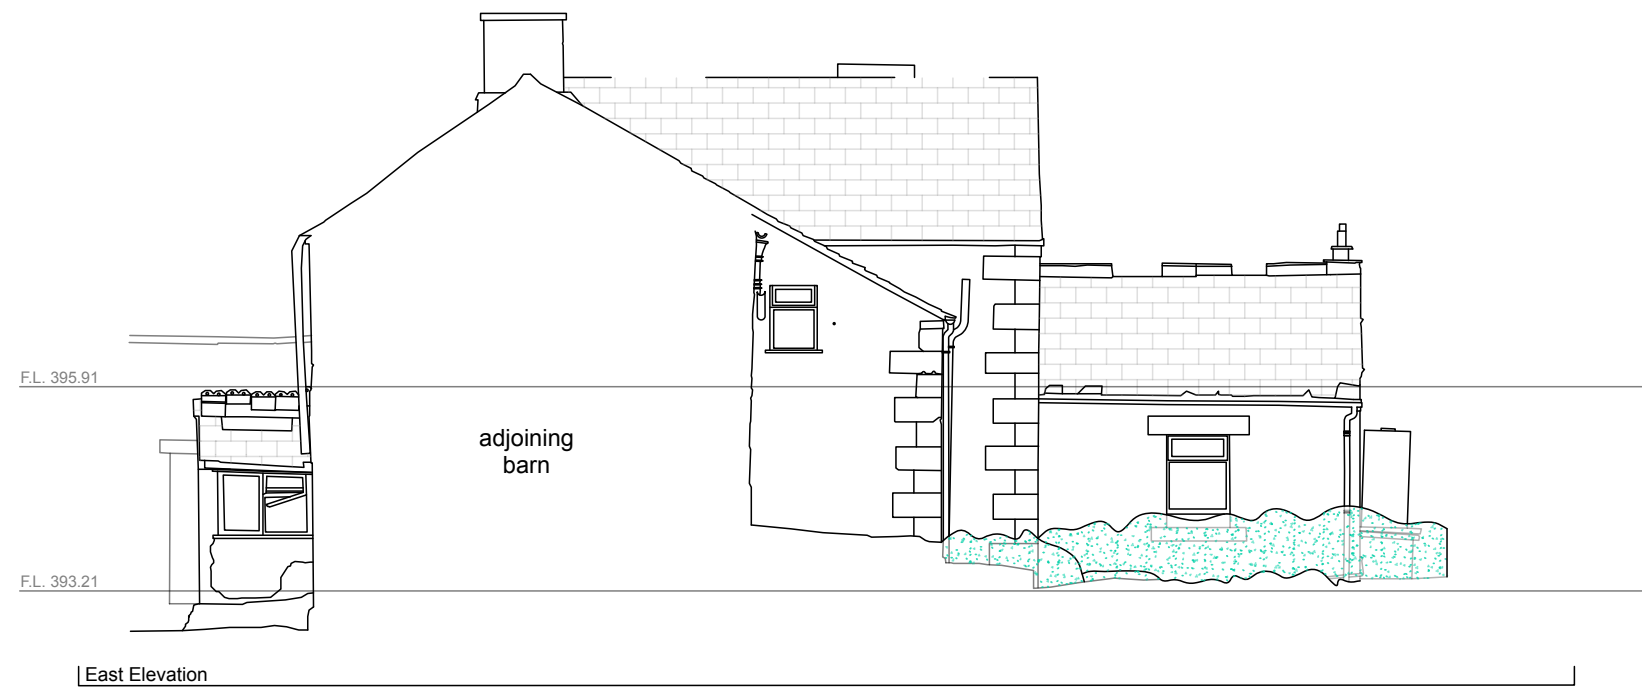

Martin MacLean Ltd  
Chartered Architects



Greatlow Farm, Buxton  
Refurbishment  
Drwg 2306.03

Elevations (two of two)  
As Existing  
1:100 at A3