
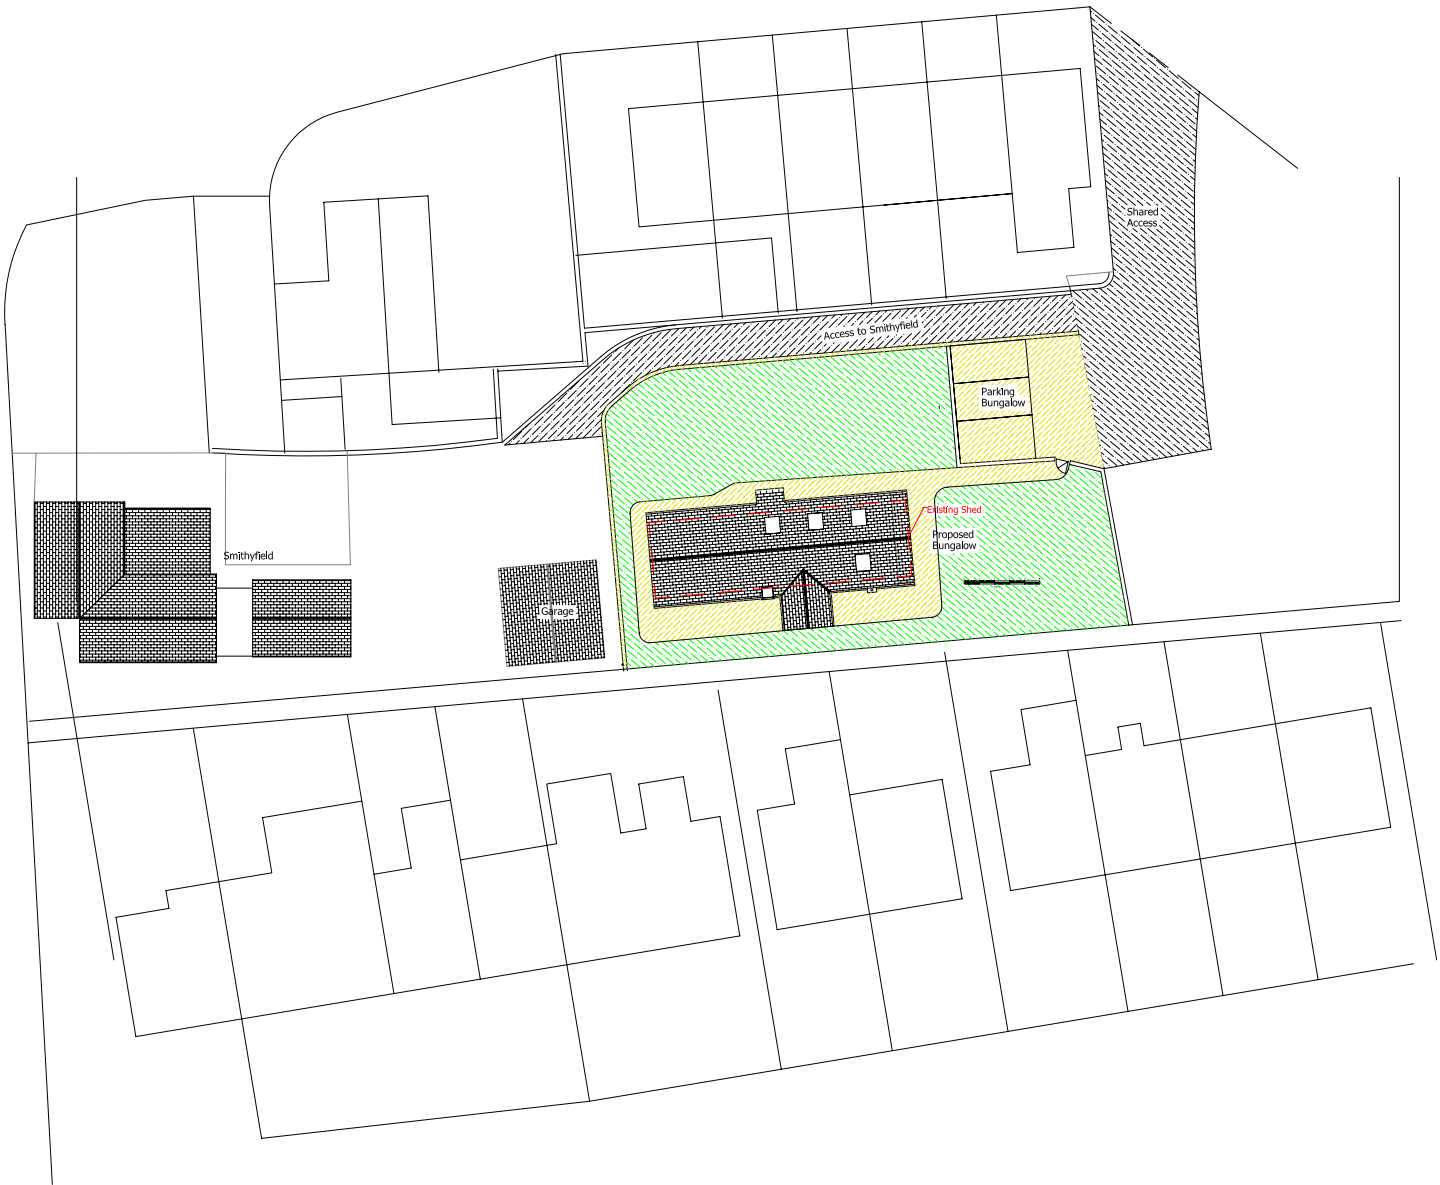


LEGEND

- Garden/Lawn Areas
- Permeable Paving to Paths and Parking
- New Drive to Smithyfield, Permeable Paving

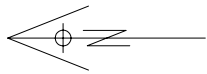

NOTES

- Grounds to new bungalow to be bounded by fence and/or hedge maximun 1800 high
- Exising timber fencing to southern boundary of Smithyfield to be extened to full length of site to provide additional privacy to bungalow
- Site to be provided with 3 No Bat Boxes, 2 No Bird Boxes and all new fences and walls to be provided with hedgehog passages
- Any external lighting to be Bat friendly

Block Plan

Rev C Drawing Updaed 21/09/23

DRAWN	PAL	DATE	Aug 2022	Smithyfield Whaley Lane, Whaley Bridge HighPeak. SK23 7AE New Dwelling
JOB No	RS/01/2022	SCALE	1:500 @ A3	
DWG No	04	Rev	C	

NF- PALOMA

Philip A Lomas B Sc, 7 Park Crescent Furness Vale, High Peak, SK23 7PU