



Block Plan
Scale 1:500

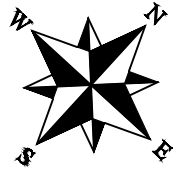

Location Plan
Scale 1:1250

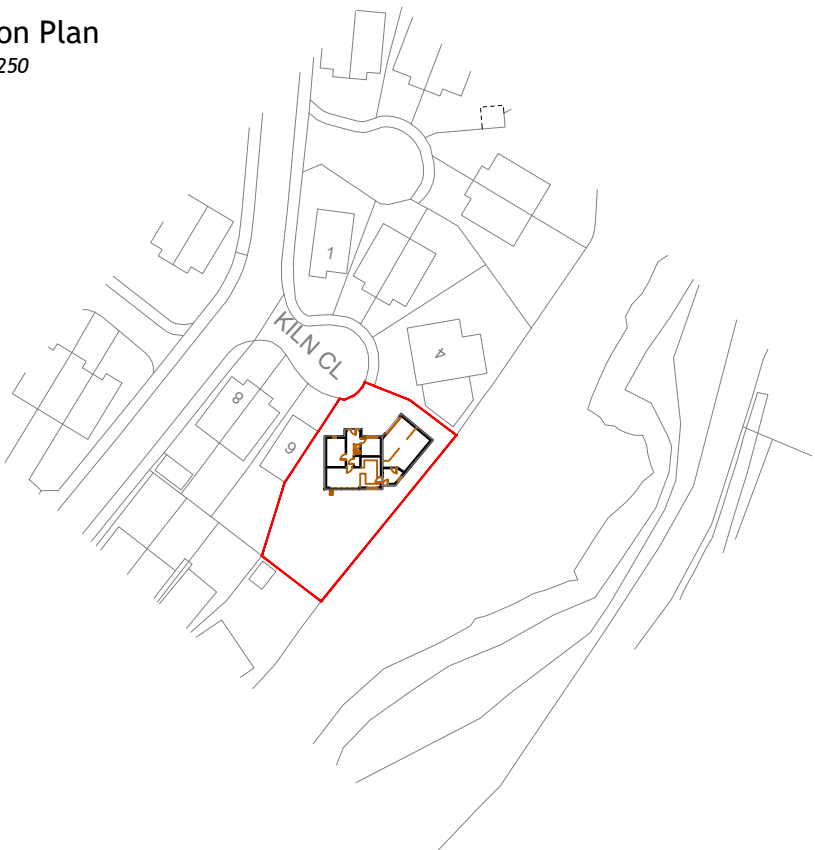

Aerial View

EDIFICE Building Consultants Limited
email: nick@edificebc.co.uk mobile: 07917125231

Architecture Project Management Consultancy

All levels and dimensions must be checked on site by contractor prior to commencement of works. Any variations must be reported to Edifice BC Ltd.
All information herein is the copyright of Edifice BC Ltd. Copying in full or in part is forbidden without the written permission from Edifice BC Ltd.

PROJECT

Proposed Development at:
5 Kiln Close
Dove Holes
High Peak

DRAWING TITLE

Existing Location and Block Plans

CLIENT

Mr and Mrs Pollitt

DATE

Oct '23

DRAWN BY

NH

SCALE

1:1250/500@A3

DRAWING No

805-1.01

REV