



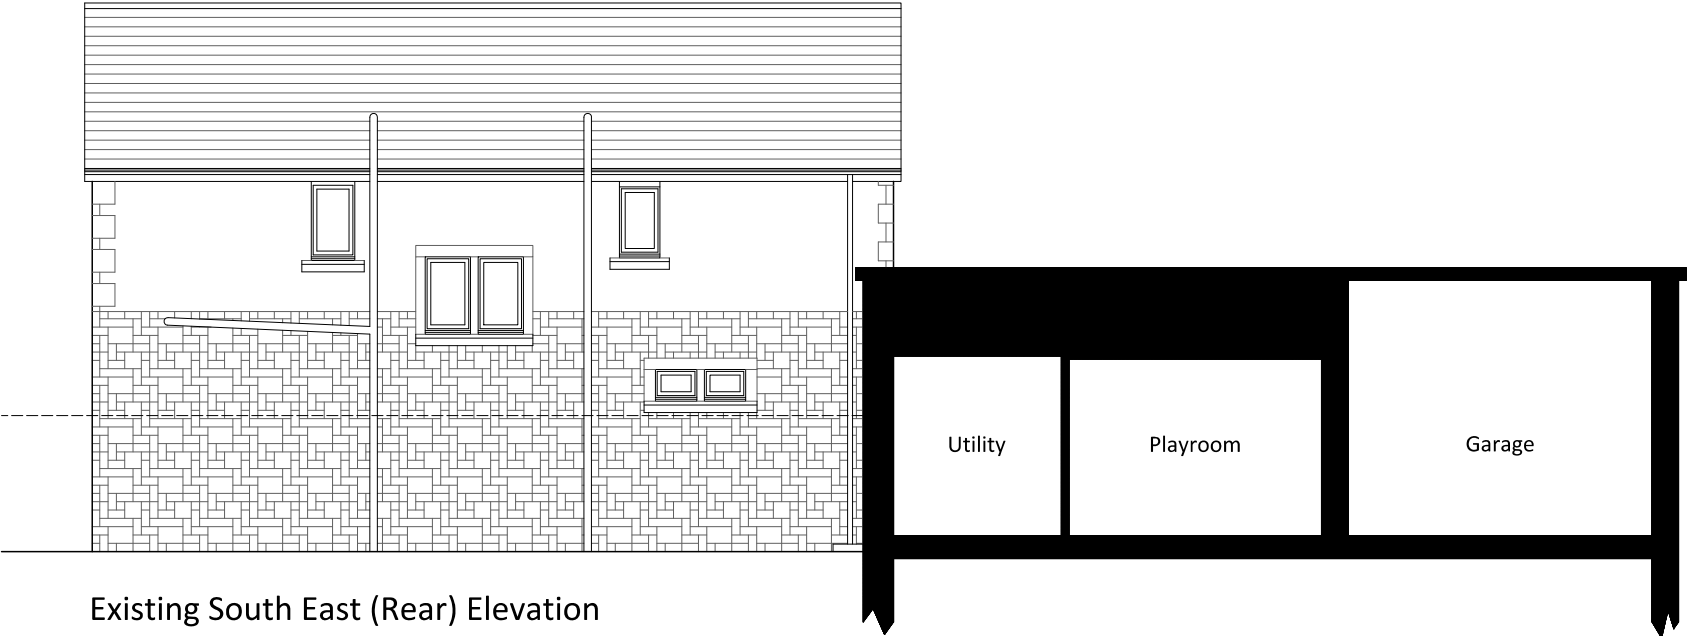

Existing South East (Rear) Elevation

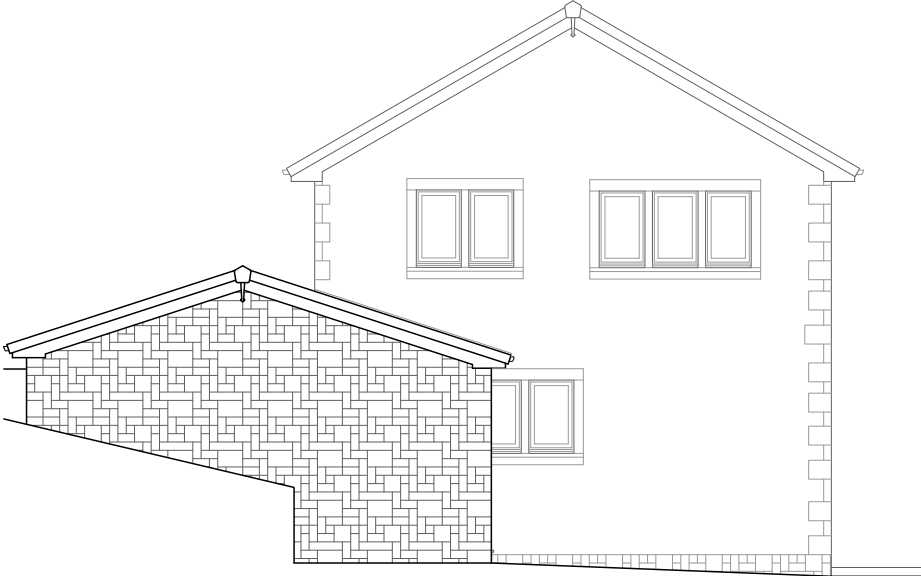

Existing North East (Gable) Elevation




Existing North West (Front) Elevation



Existing South West (Gable) Elevation

HNA architects
Architecture | Planning | Design

REV	DATE	AMENDMENT	BY	CHKD

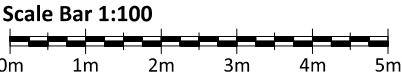

PROJECT:	19 The Shaw, Glossop				
DRAWING:	Existing Elevations				
DRAWN BY:	DB	CHECKED BY:	--	CREATED: 04/07/2023	SCALE: 1:100 @ A3
STATUS:	Preliminary			DRAWING No: 1440/EX-201	REVISION:

COPYRIGHT REMAINS WITH HNA ARCHITECTS Ltd.
TEMPLE WORKS, TEMPLE STREET, OLDHAM, OL13NJ
TEL: 0161 688 1820
E-MAIL: info@hna-architects.co.uk

RIBA
Chartered Practice