


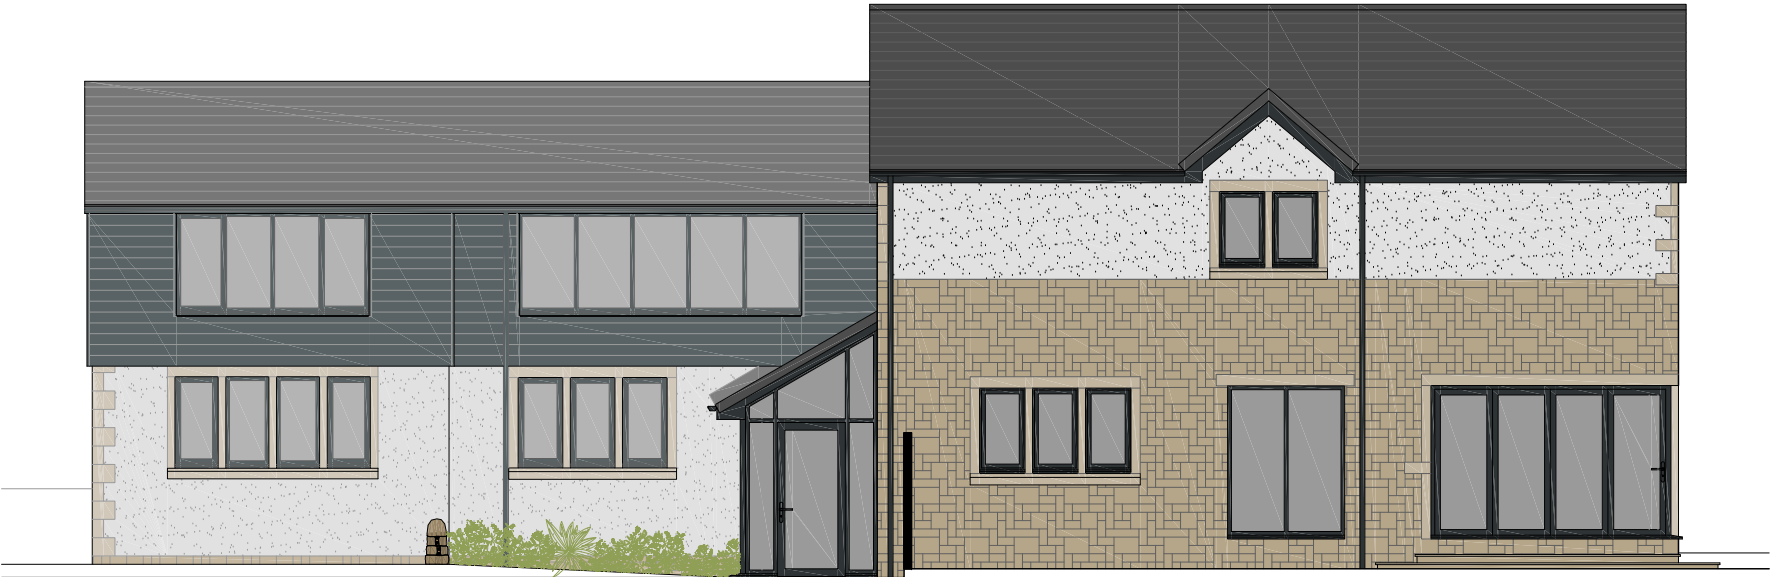

Proposed South East (Rear) Elevation



Proposed North East (Gable) Elevation



Proposed North West (Front) Elevation



Proposed South West (Gable) Elevation

REV	DATE	AMENDMENT	BY	CHKD

PROJECT:	19 The Shaw, Glossop			
DRAWING:	Proposed Elevations			
DRAWN BY:	DB	CHECKED BY:	--	CREATED: 14/09/2023 SCALE: 1:100 @ A3
STATUS:	Developed Design		DRAWING No: 1440/P-201	REVISION: