


Confirm all dimensions on site.
Do not assume walls are square, plumb or level.
if in doubt, ask.

Number	Date	Revision Notes
B	7-9-23	Rear awning deleted

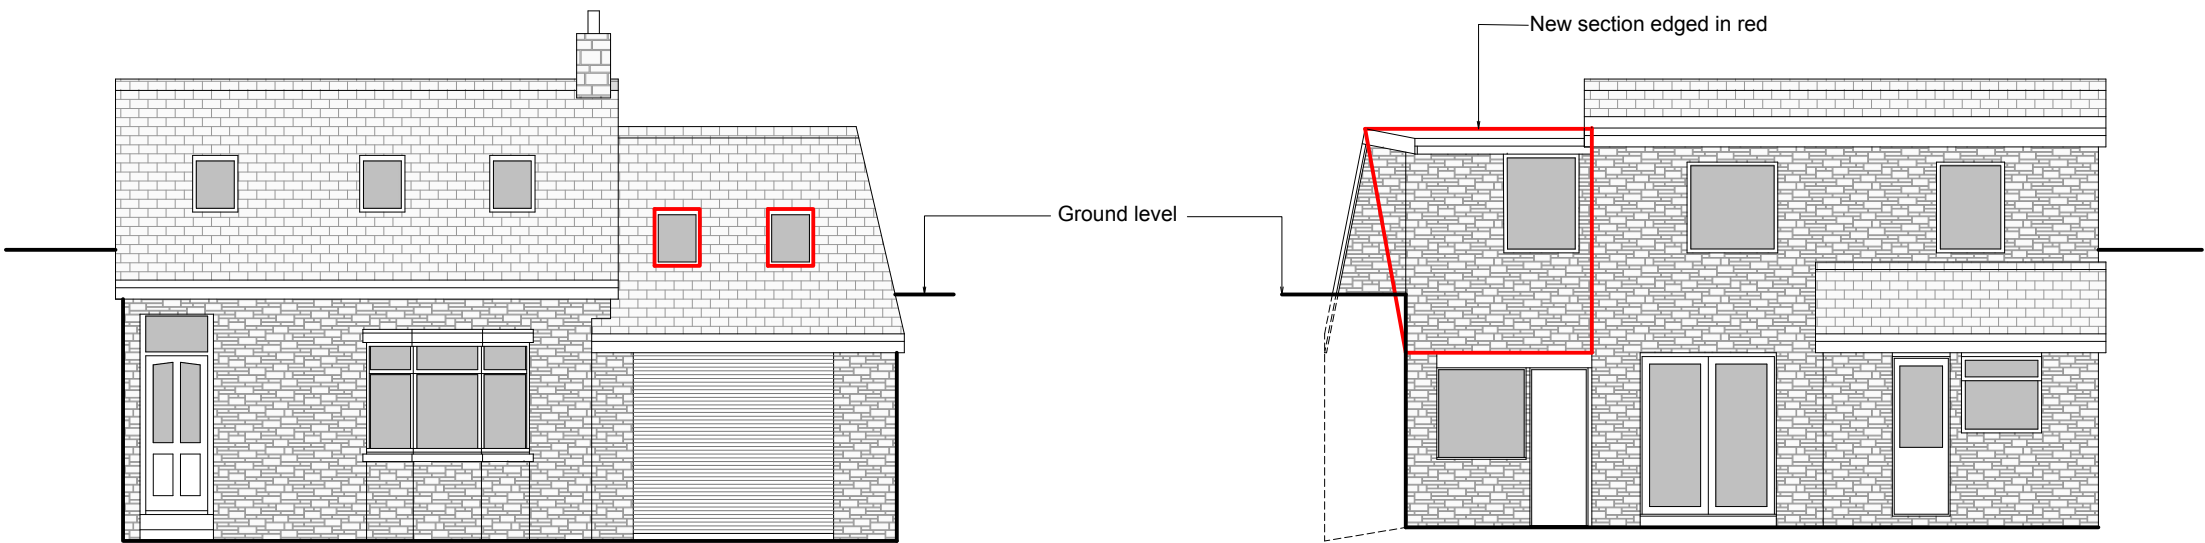

Front Elevation

Rear Elevation

M & C Warlow
1a Holker Road
Buxton

Title
**Proposed
Elevations**

Drawing	Date
HR 4 B	7-9-23
	Scale
	1:100 at A3