


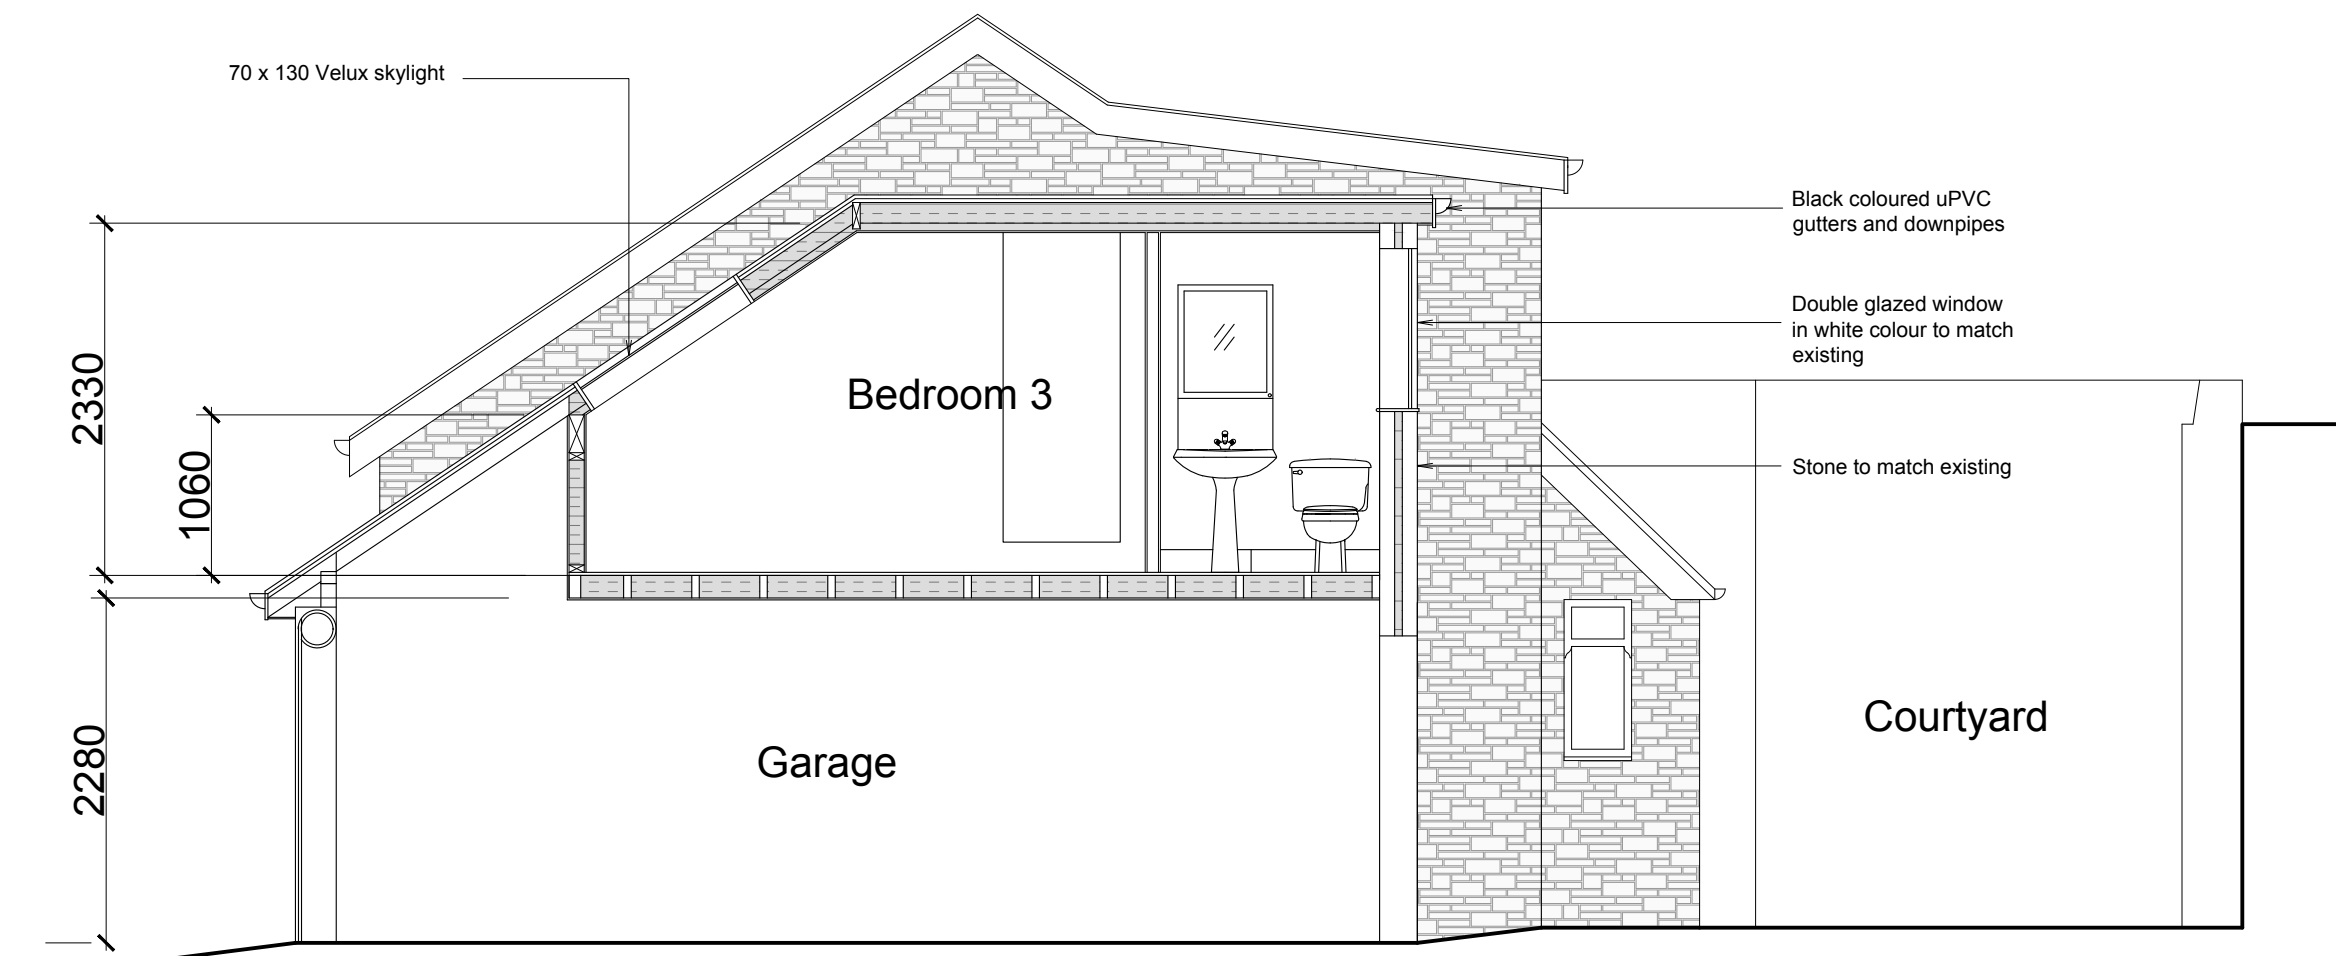

Section A-A

Confirm all dimensions on site.
Do not assume walls are square, plumb or level.
if in doubt, ask.

Number	Date	Revision Notes
B	7-9-23	Rear awning removed

M & C Warlow
1a Holker Road
Buxton

Title
Section A-A

Drawing	Date
HR 5 B	7-9-23
	Scale
	1:50 at A3