
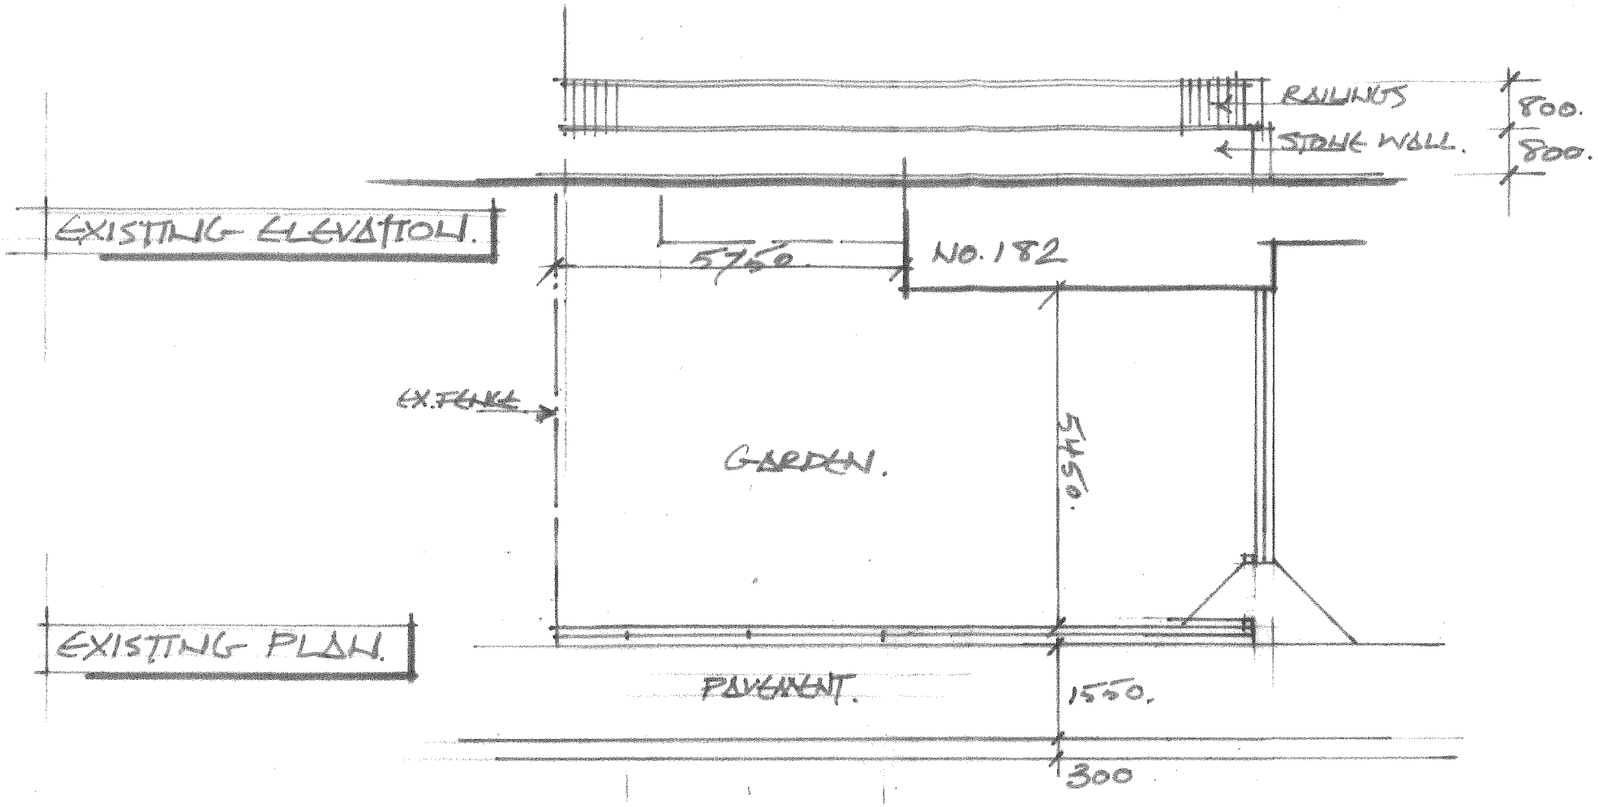


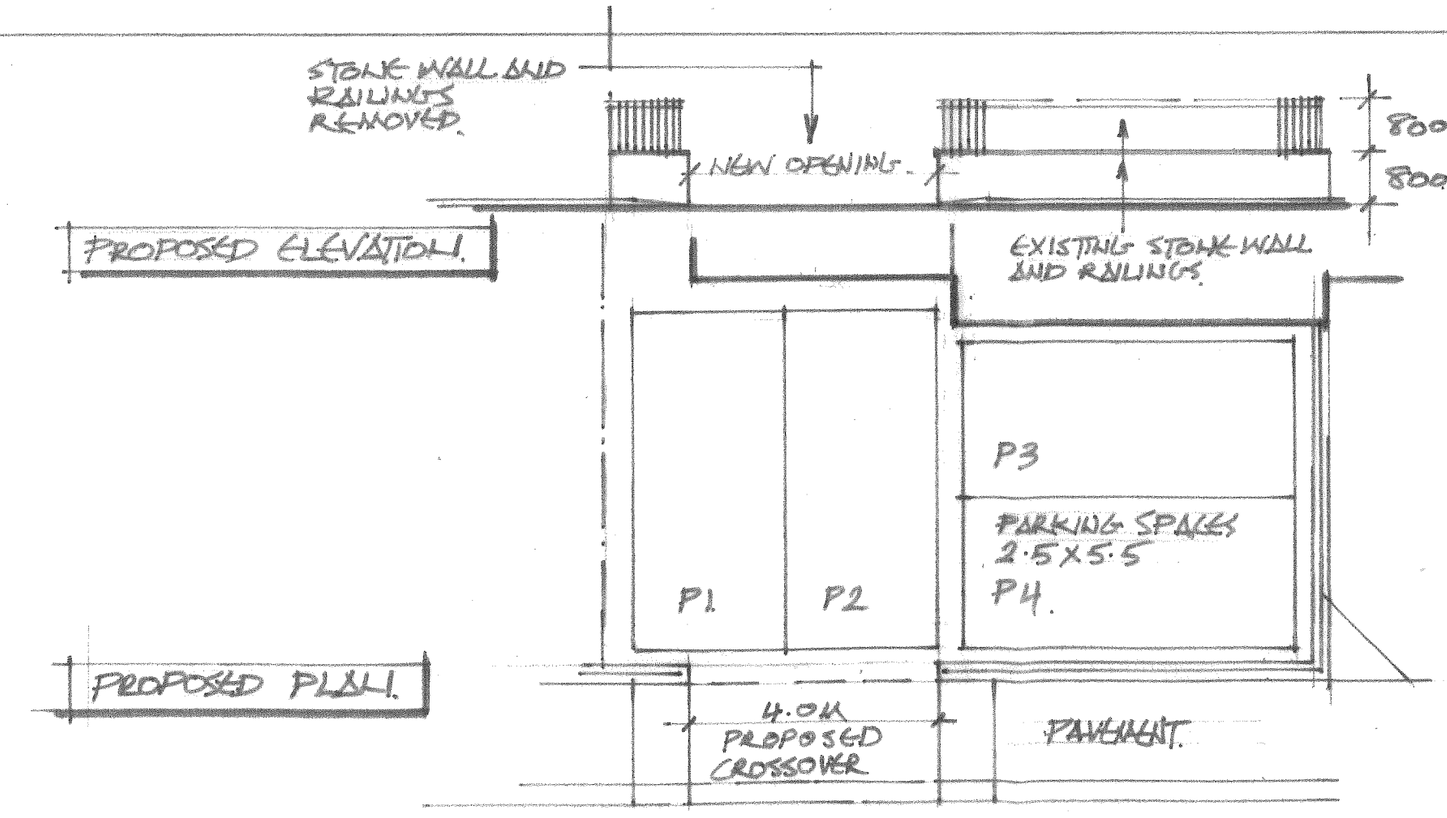

0 1 2 3 4 5

SCALE \ METRES

NOTE. CROSSOVER SIMILAR TO NO. 180.

CLIENT: MR S. GILLESPIE.

PROJECT: 182 NEWSHAW LANE HADFIELD

TITLE: PROPOSED CROSSOVER

A P DESIGN
ARCHITECTS AND PLANNING CONSULTANTS
4 KINDER VIEW, NEW MILLS, HIGH PEAK, SK22 4DB
TEL: 01663 742169
MOB: 0781 461 2970

SCALE:	DRAWING NO:	REV:
1:100.	04.	