


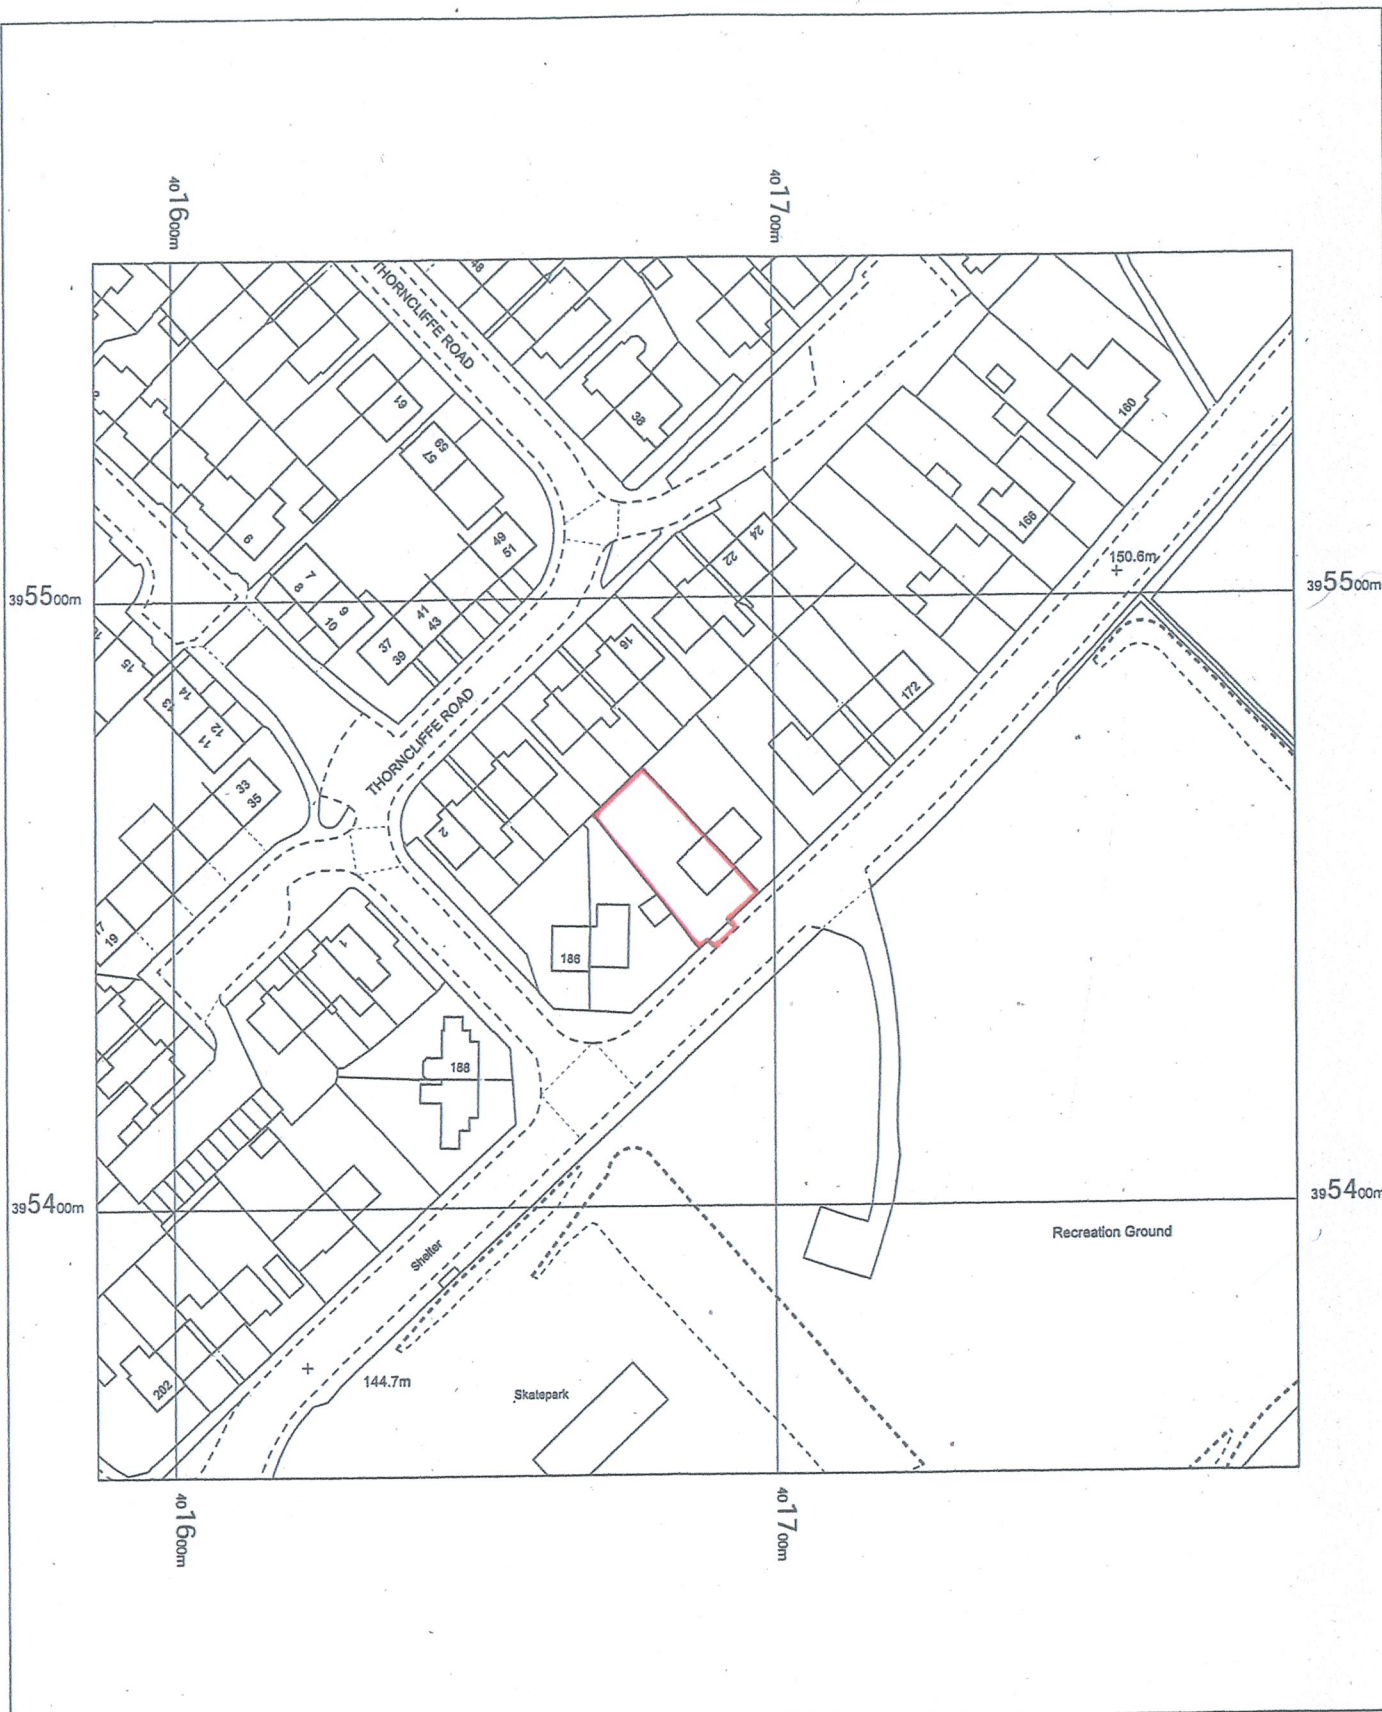

182 Newshaw Lane,
Hadfield,
Derbyshire,
SK13 2AY

OS MasterMap 1250/2500/10000 scale
Tuesday, October 17, 2023, ID: BW1-01130976
www.blackwellmapping.co.uk

1:1250 scale print at A4, Centre: 401687 E, 395456 N

©Crown Copyright Ordnance Survey. Licence no. 100041041



BLACKWELL'S
www.blackwellmapping.co.uk
TEL: 0114 268 7658
maps.sheffield@blackwell.co.uk