Boundary Details

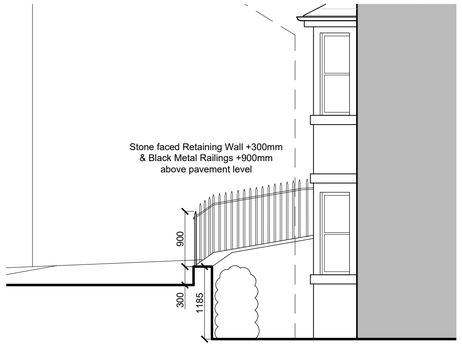

Section B-B (North West)

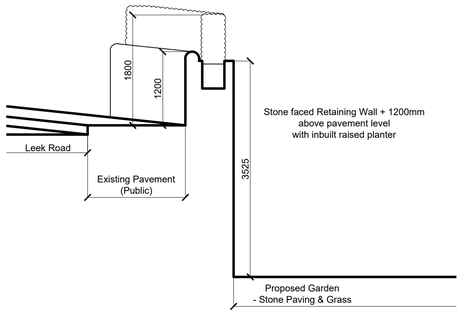

Section C-C (North East)

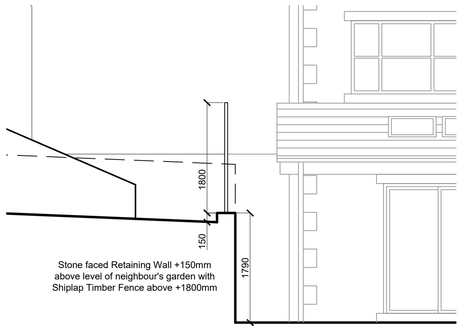

Section D-D (South East)

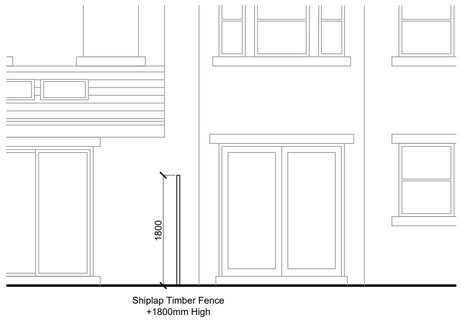

Section E-E (South East)

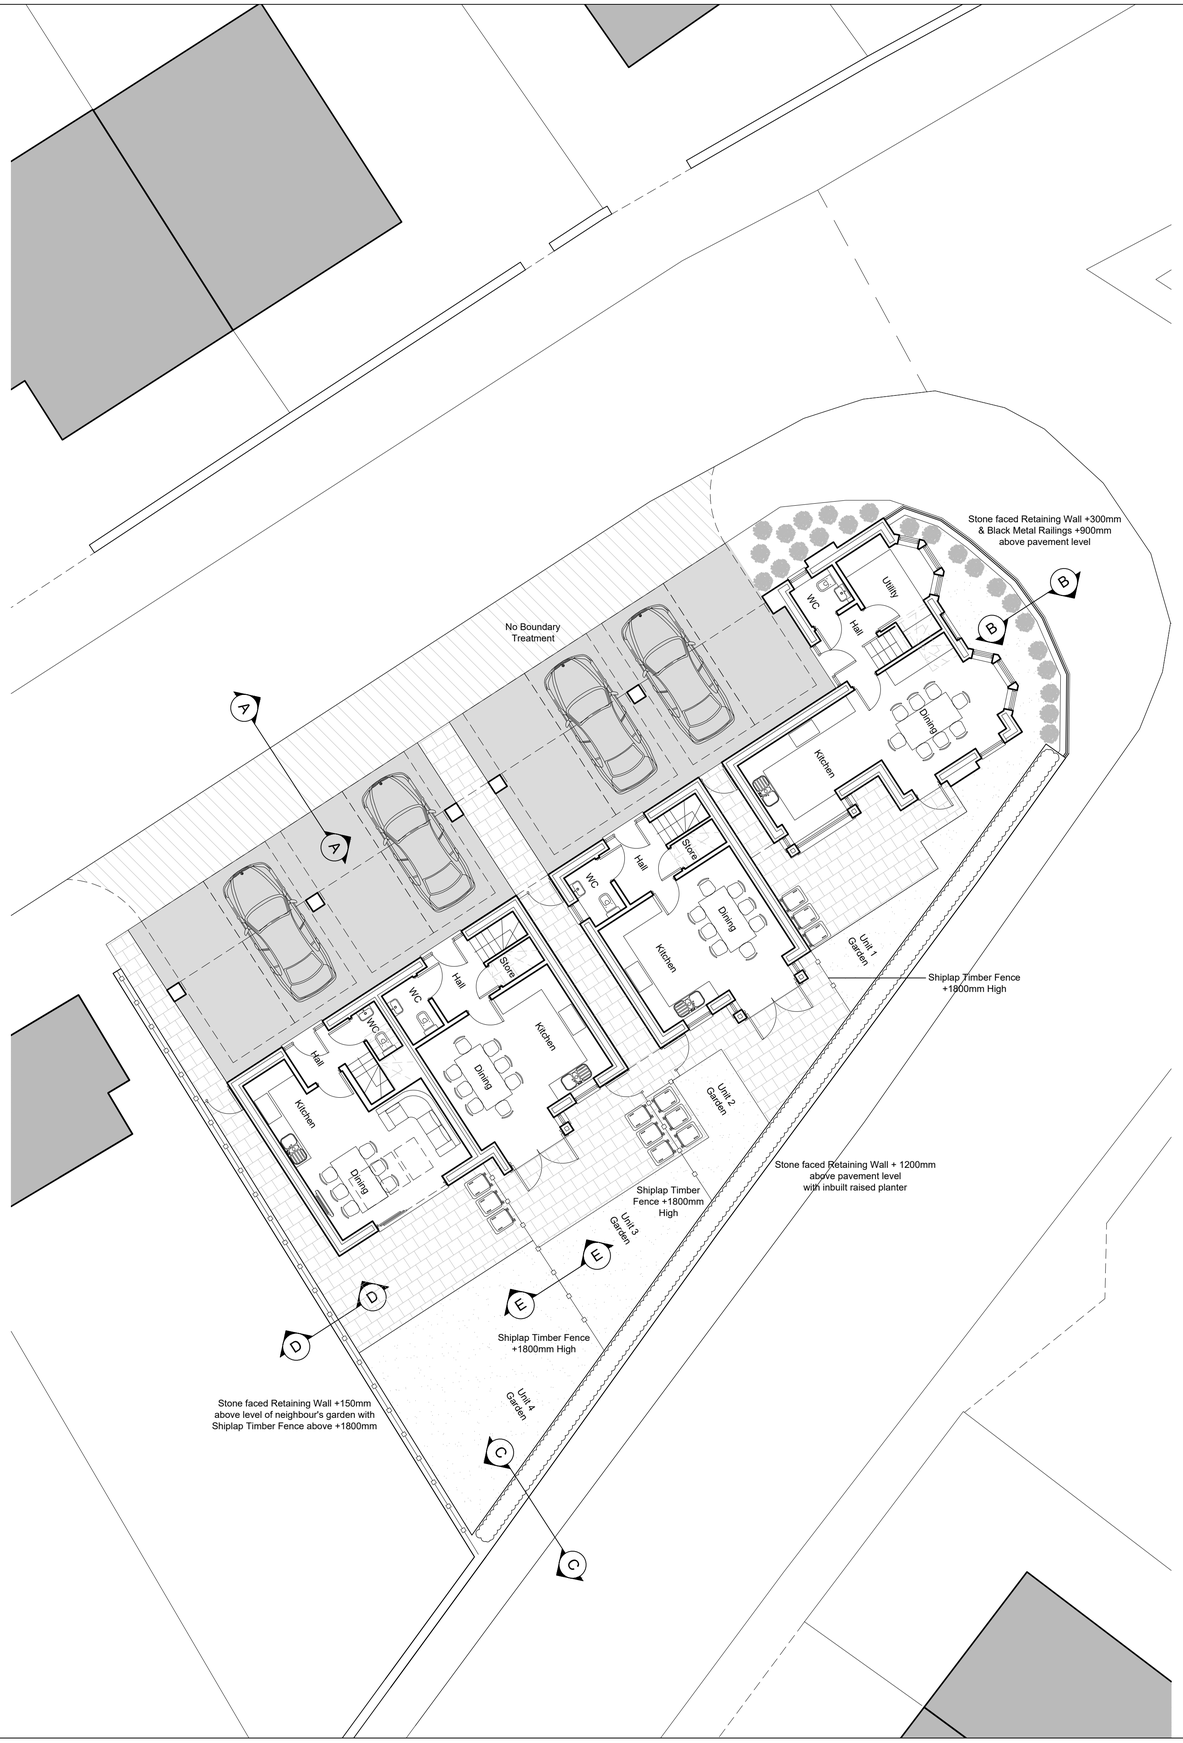

Key

- Indian Stone Paving
- Tarmac
- Grass
- Tall Evergreen Shrubs (Max 1000mm High) - Aucuba japonica, Pyracantha 'Orange Glow', Ilex aquifolium, Griselinia littoralis, Ligustrum ovalifolium 'Aureum', Prunus laurocerasus, Prunus lusitanica
- Hedge - Buxus Sempervirens (Box) 750mm High
- Tarmac Crossover

Hard Landscaping Detail

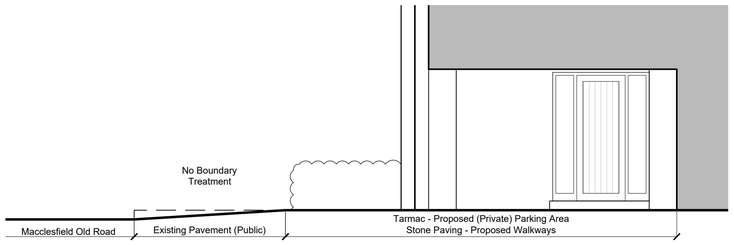

Section A-A (South West)

Metres 01 02 03 04 05
SCALE 1:50

Metres 01 02 03 04 05 10
SCALE 1:100

N

revisions

ref	date		drawn	chk'd
A	11/10/21	General Revision	LS	EH
B	04/10/23	General Revision	M.S.B	EH
C	08/11/23	General Revision	M.S.B	EH

DESIGN INTENT ONLY

notes for construction:

1. Dimensions shall be checked and verified prior to work being commenced on site.
2. This drawing is issued for the sole and exclusive use of the named recipient. Distribution to any third party is on the strict understanding that no liability is accepted by Hayes & Partners for any discrepancies, errors or omissions that may be present and no guarantee is offered as to the accuracy of the information shown.

Hayes & Partners

Architects
Historic Building Consultants

Atlas House
Old Hall Street
Macclesfield Cheshire SK10 2DT
Telephone 01625 426218
Fax 01625 511 732
hp@hayesandpartners.co.uk

job
Leek Road

Buxton, SK17 6UD
for Tudor Developments

title
Landscaping & Boundary Details as Proposed

scale	1:50 & 1:100 @ A1		
date	06/10/2021		
drawn	LS	checked	EH
drawing number	4043_00_18	revision	C