
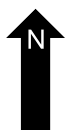
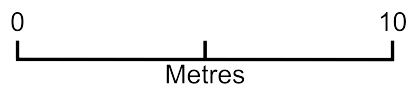


2 Coombes Lane

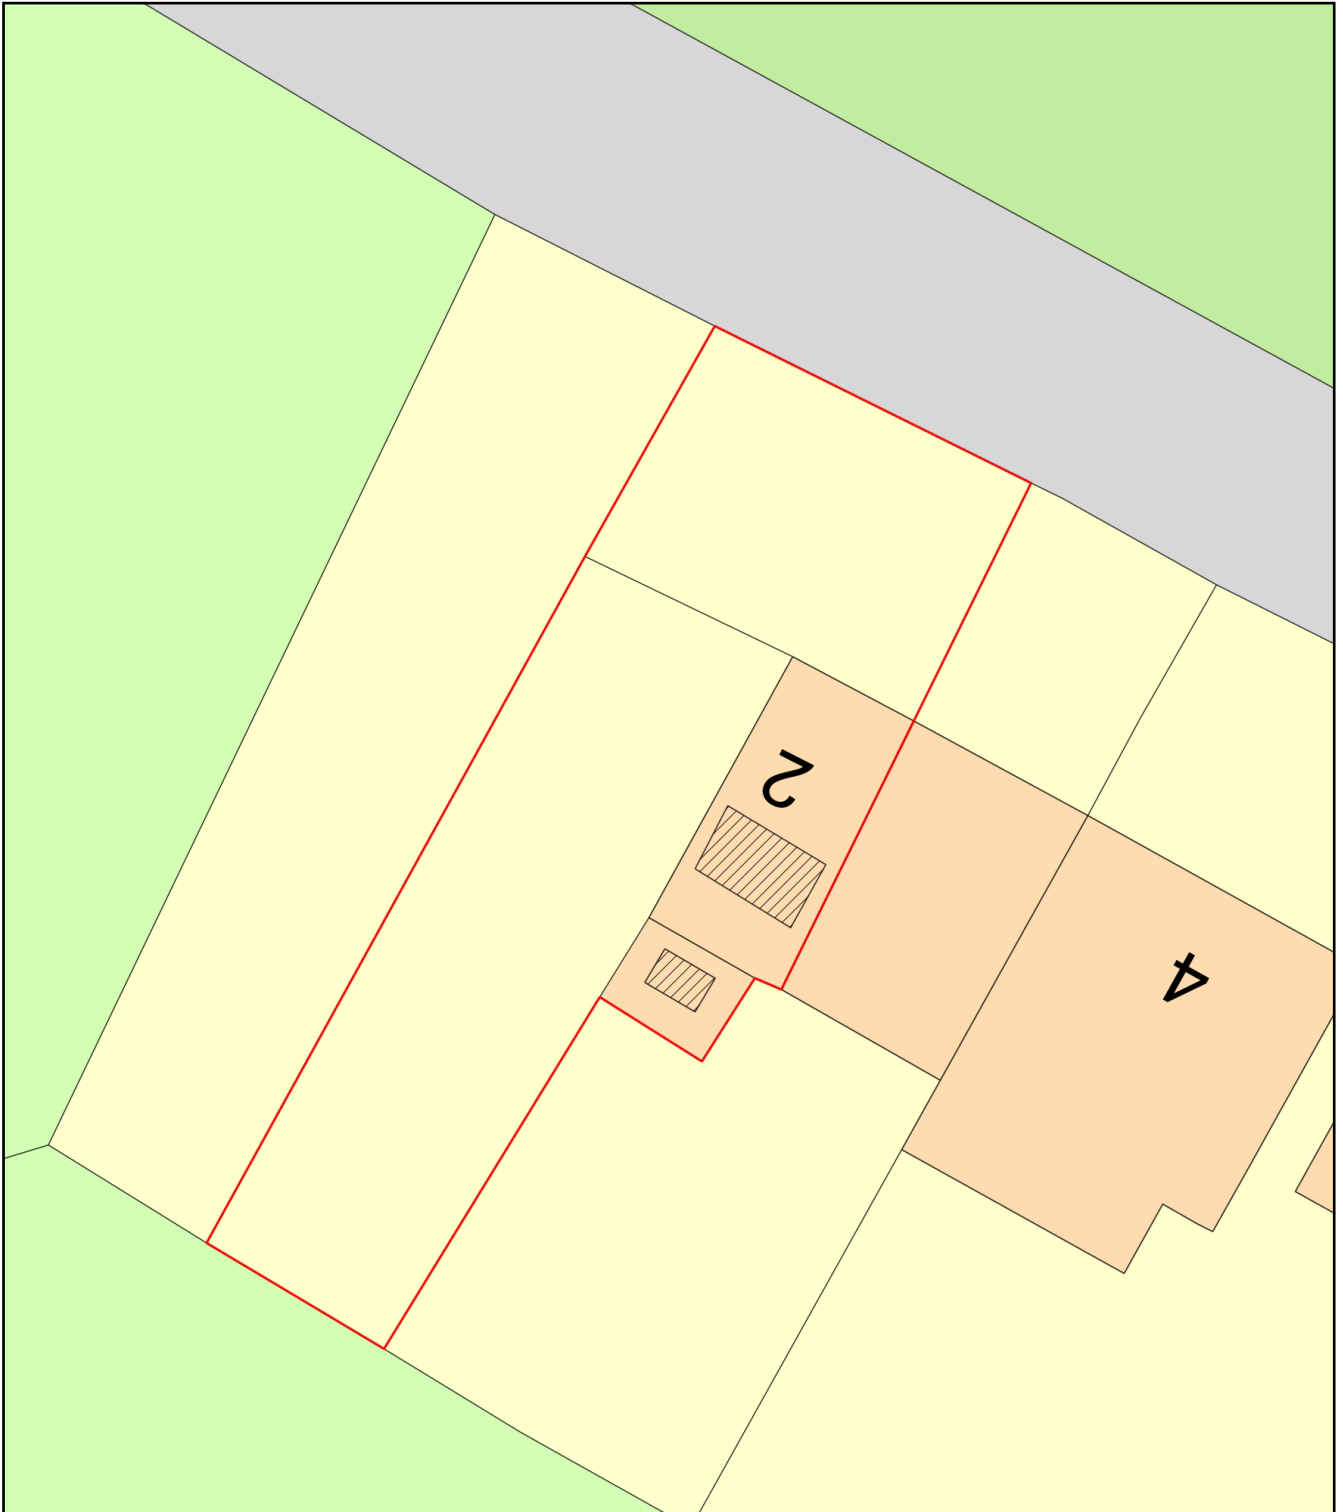

Plan Produced for: IPS Architects

Date Produced: 27 Oct 2023

Plan Reference Number: TQRQM23299104229282

Scale: 1:200 @ A4