
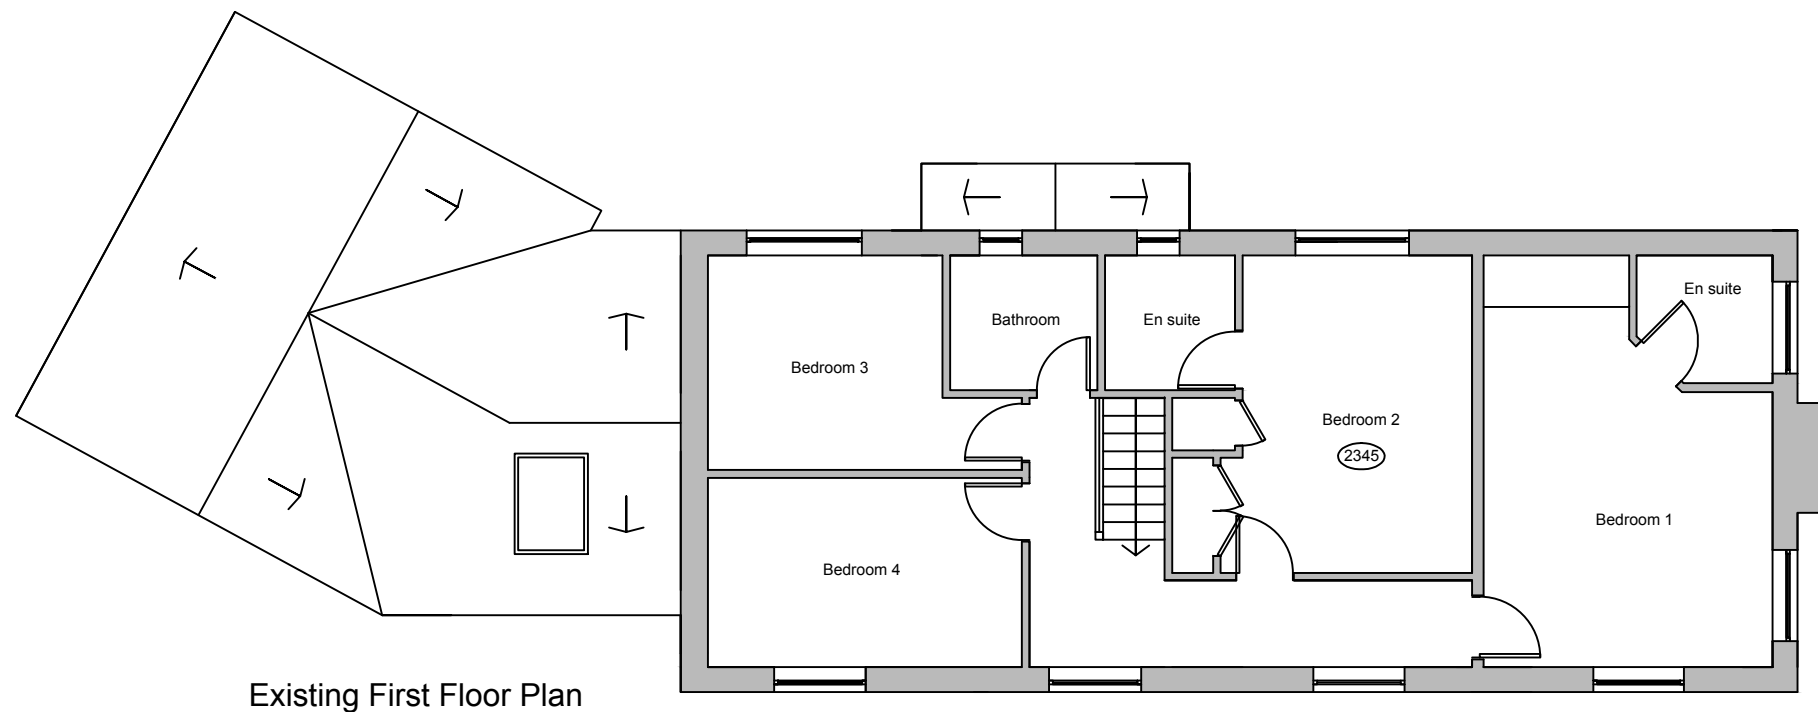


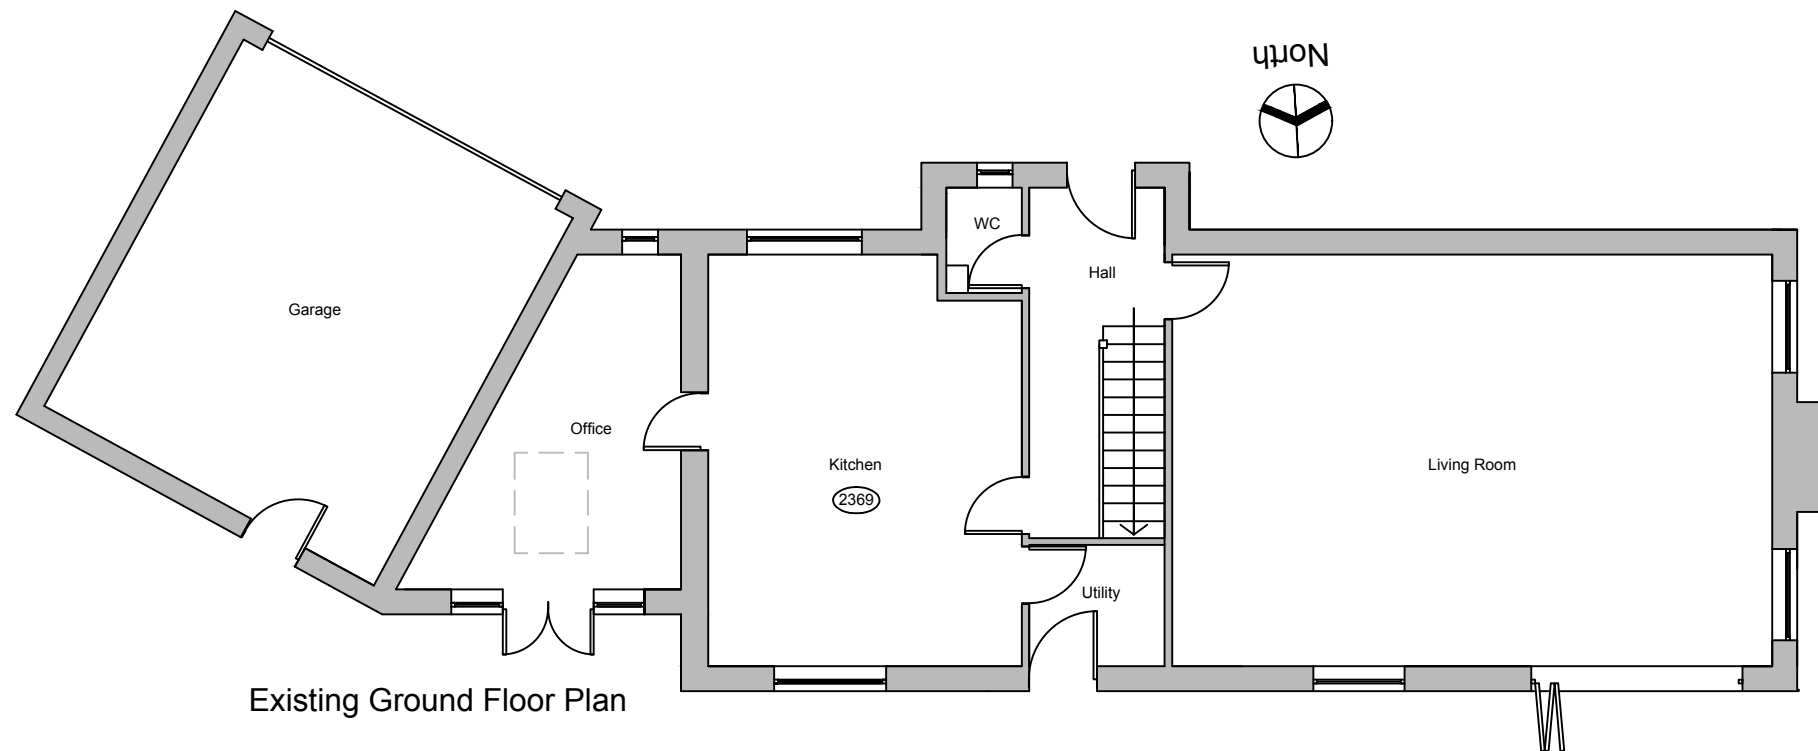

Address:

Mr & Mrs Hodgson
3 Barns Fold Court, Hayfield, Derbyshire, SK22 2PB

Project:
Proposed garage conversion


Title:
Existing Plans

Scale: 1:100 @ A3

Drawn: C.K.	Date: October 2023
-----------------------	------------------------------

Project no.: 3238	Drawing no.: 3238-001
-----------------------------	---------------------------------

PLANMART LIMITED
9, GEORGE STREET, GLOSSOP,
DERBYSHIRE SK13 8AY.
TEL: 01457 863153

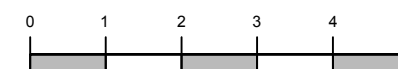

Metric Scale