


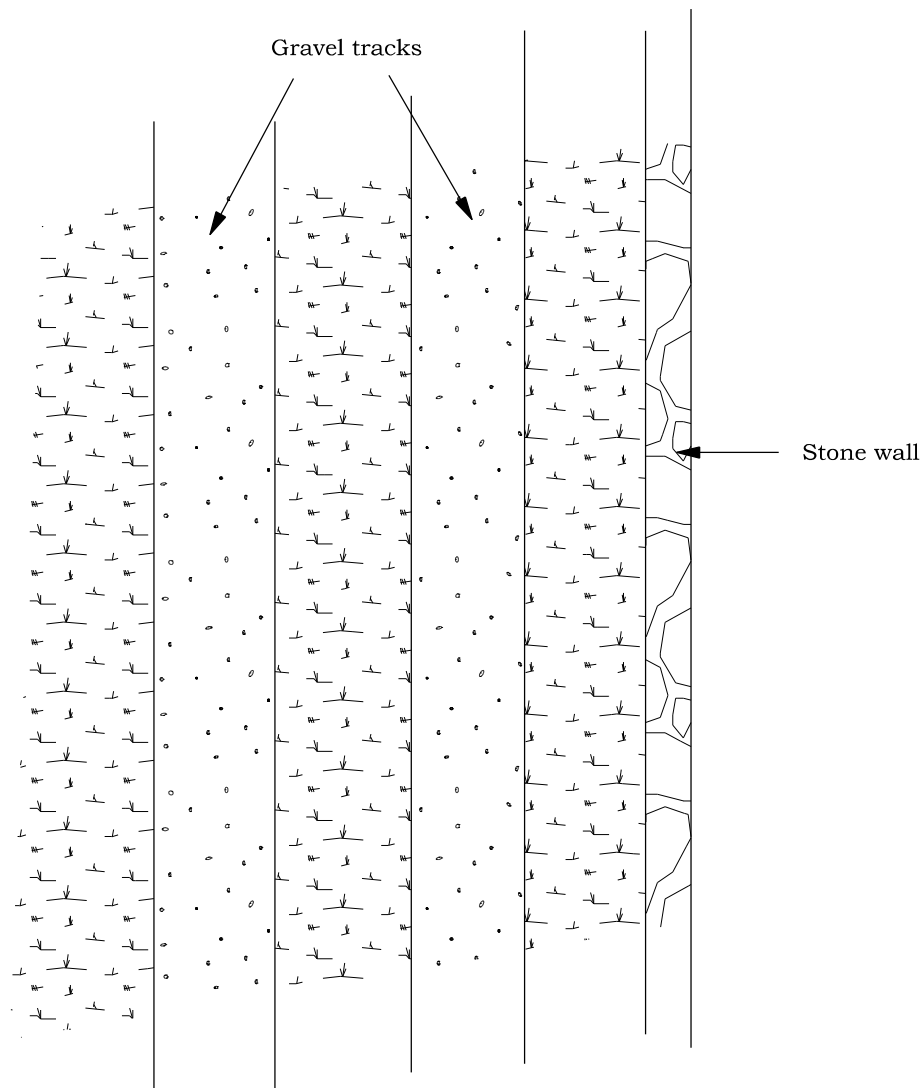

TRACK PLAN
ACCESS TRACK

for

Mr. & Mrs G. WILLIAMS,

at

HIGH ASH HOUSE,

SANDY LANE,

CHISWORTH,

SK13 5RZ

Scale 1:50 @ A4

Date OCTOBER 2023

Drawing Number 2177/2