


Mr & Mrs G Williams
New Access and Track at High Ash House, Sandy Lane, Chisworth, SK13 5RZ

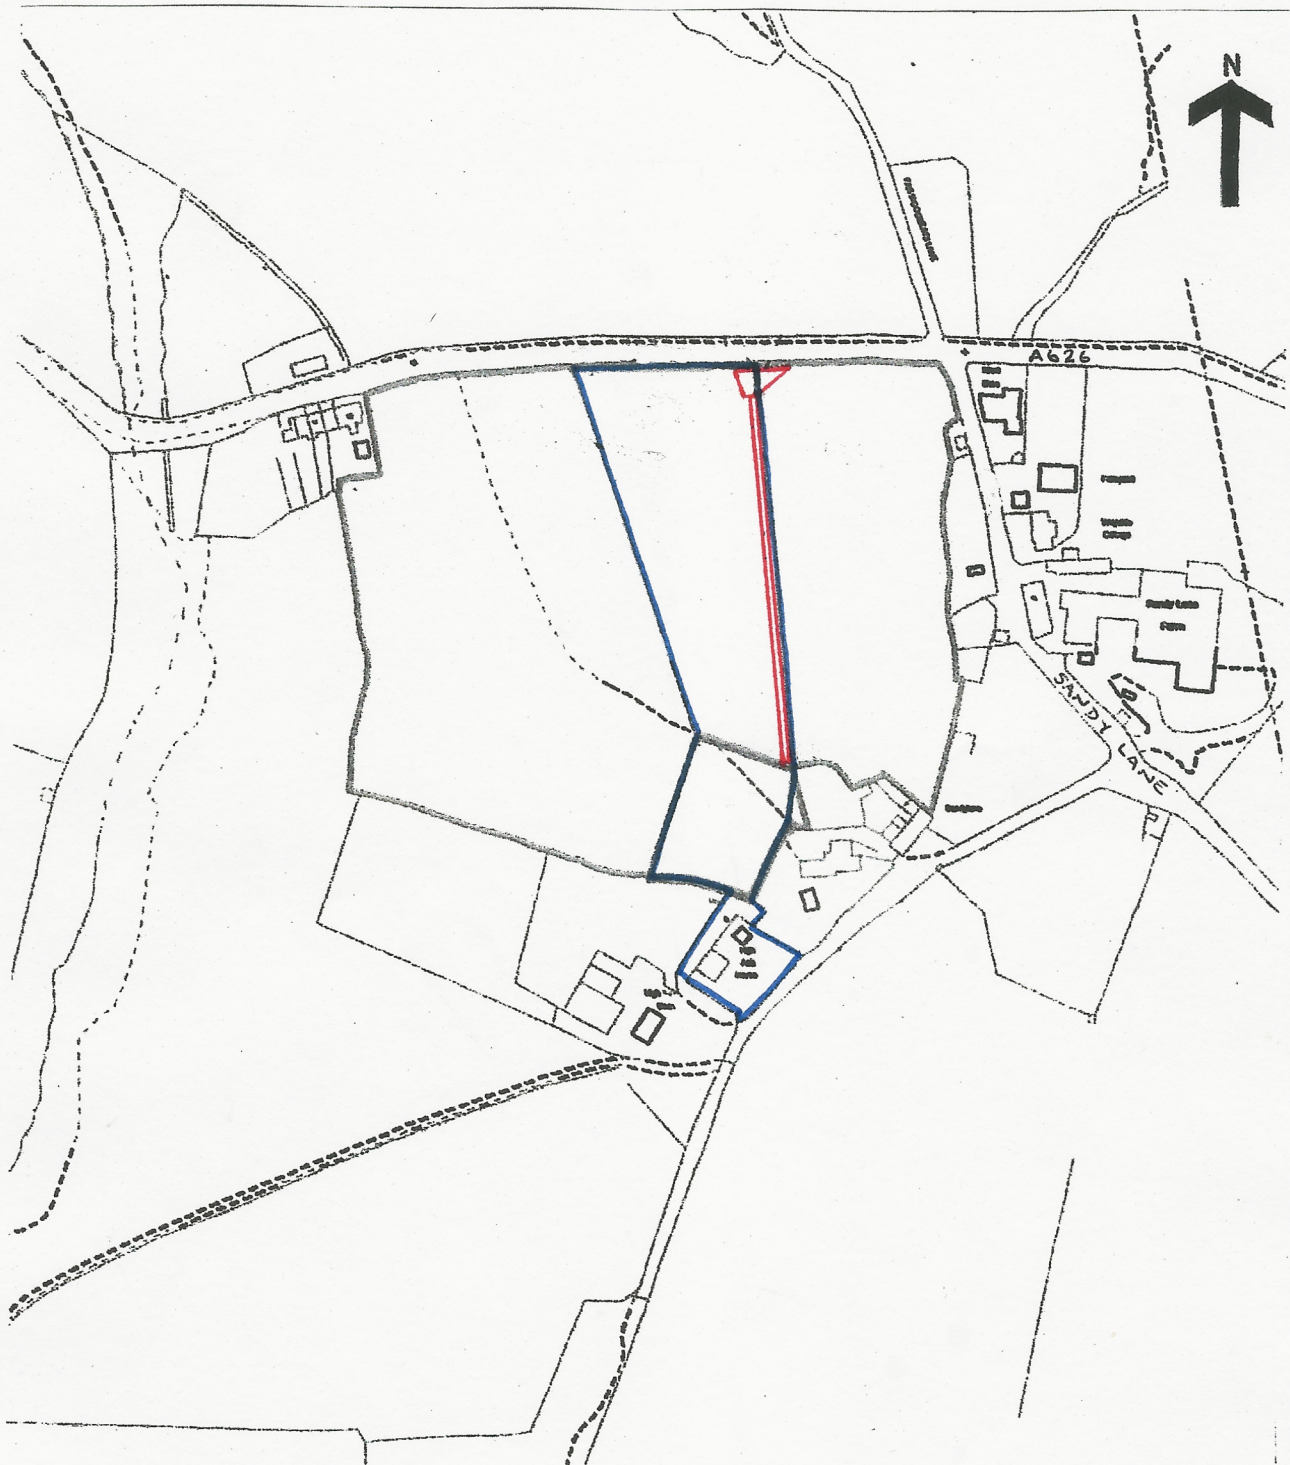

Location Plan
1:2500 @ A4
September 2021