
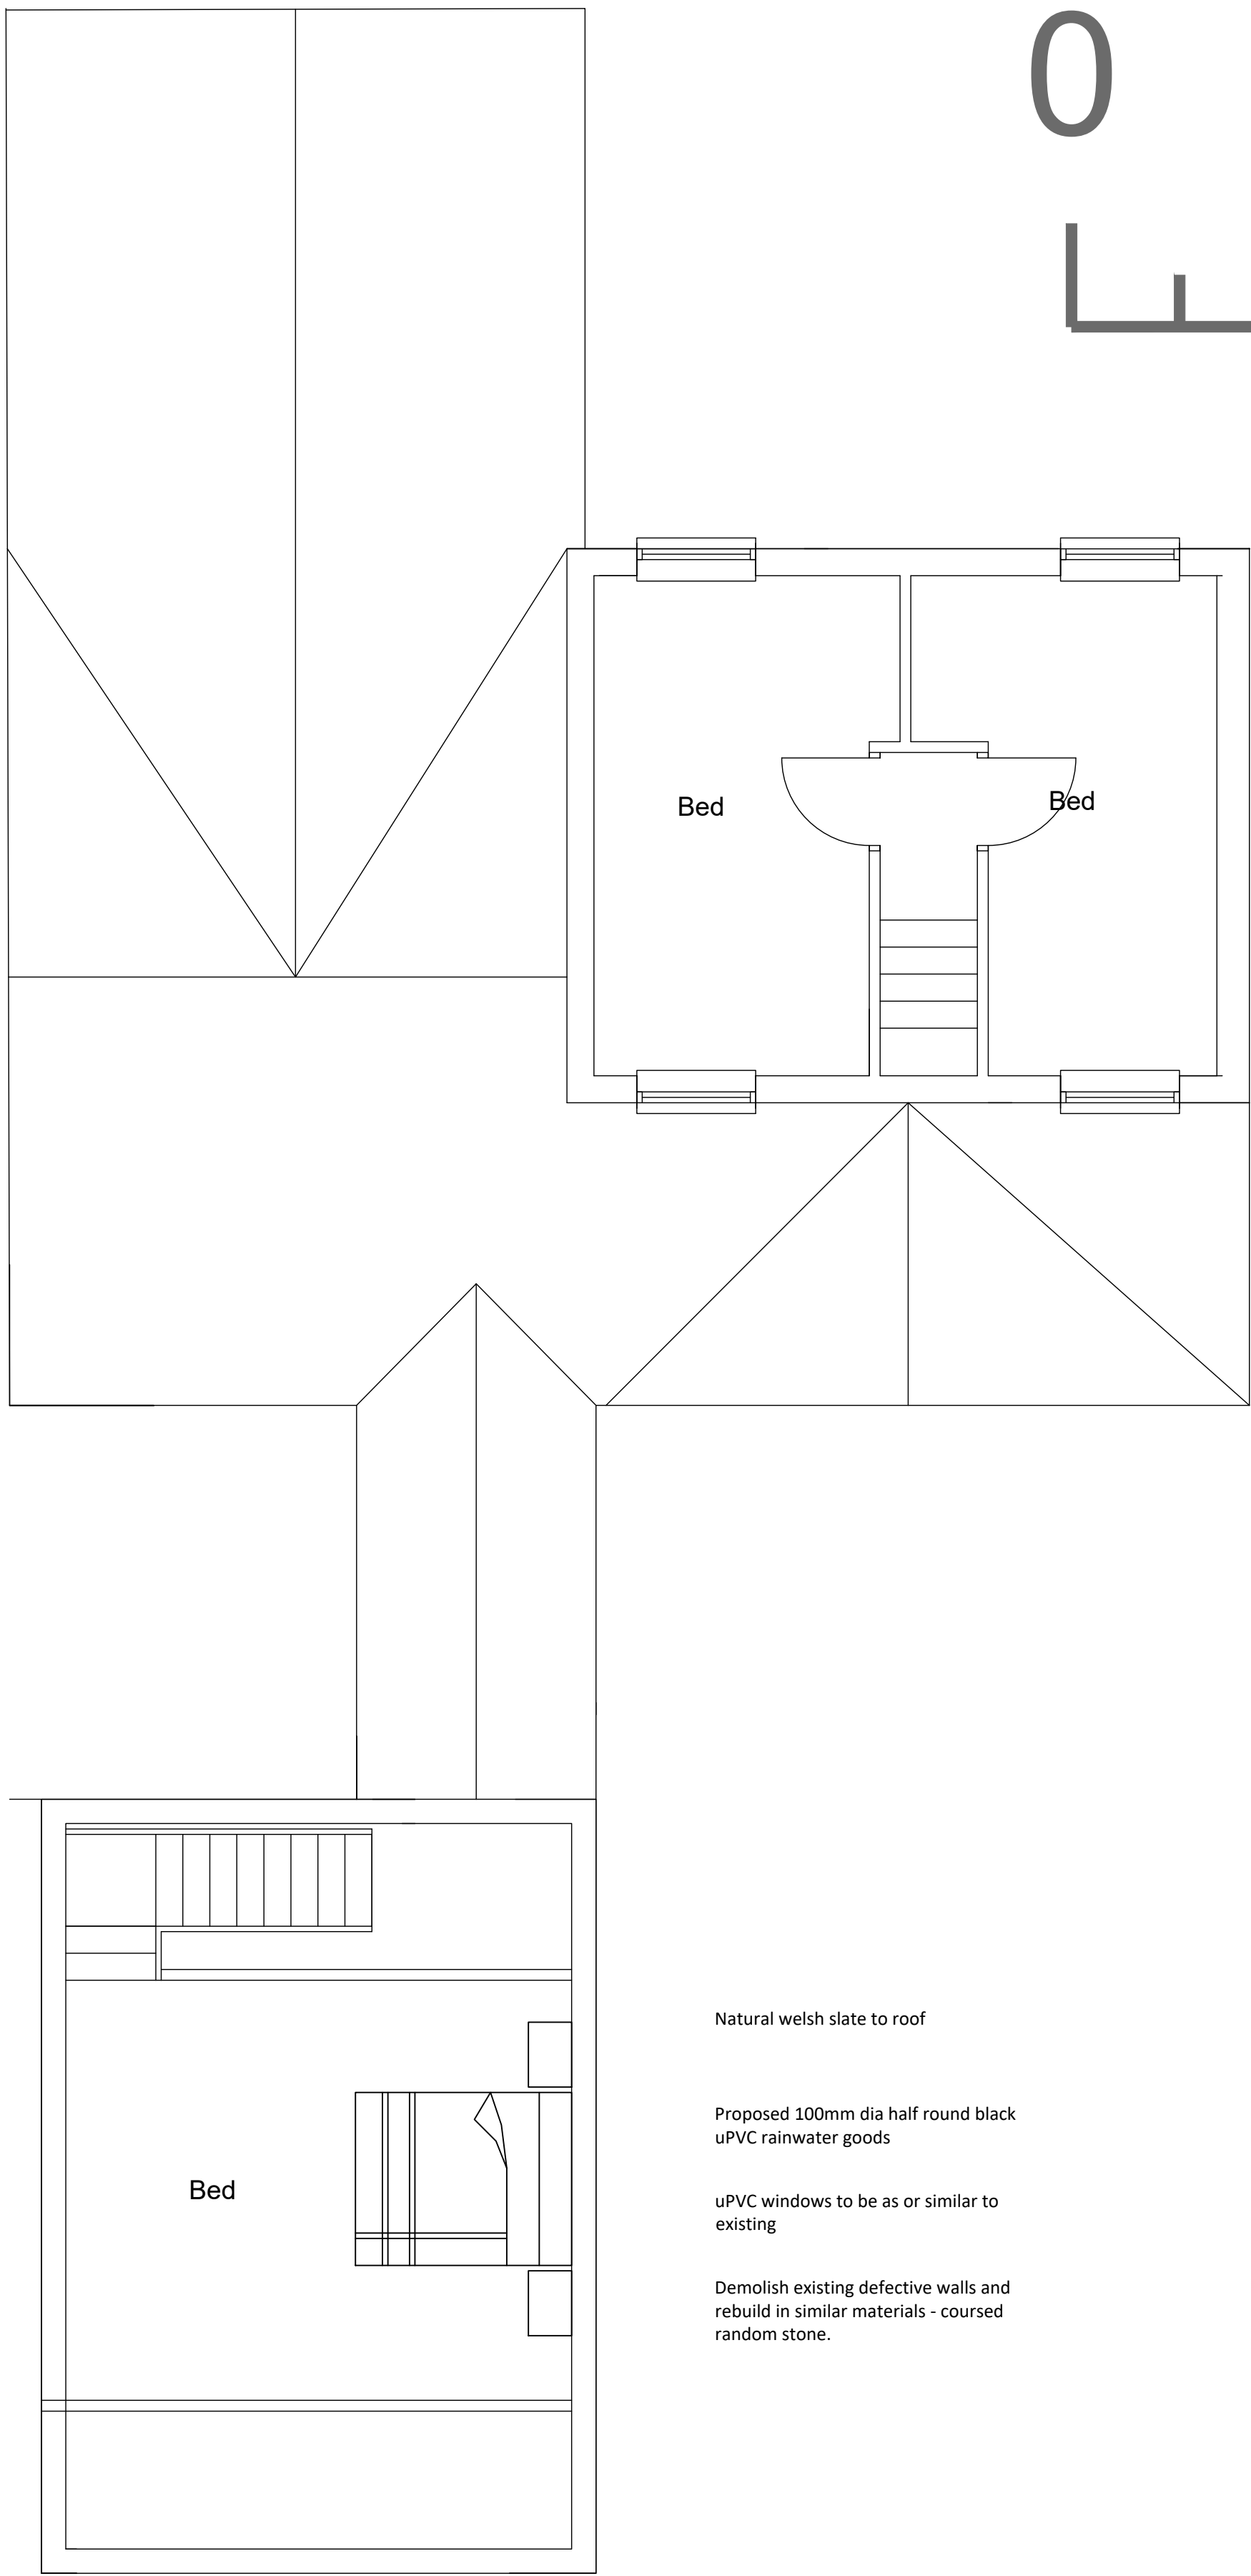
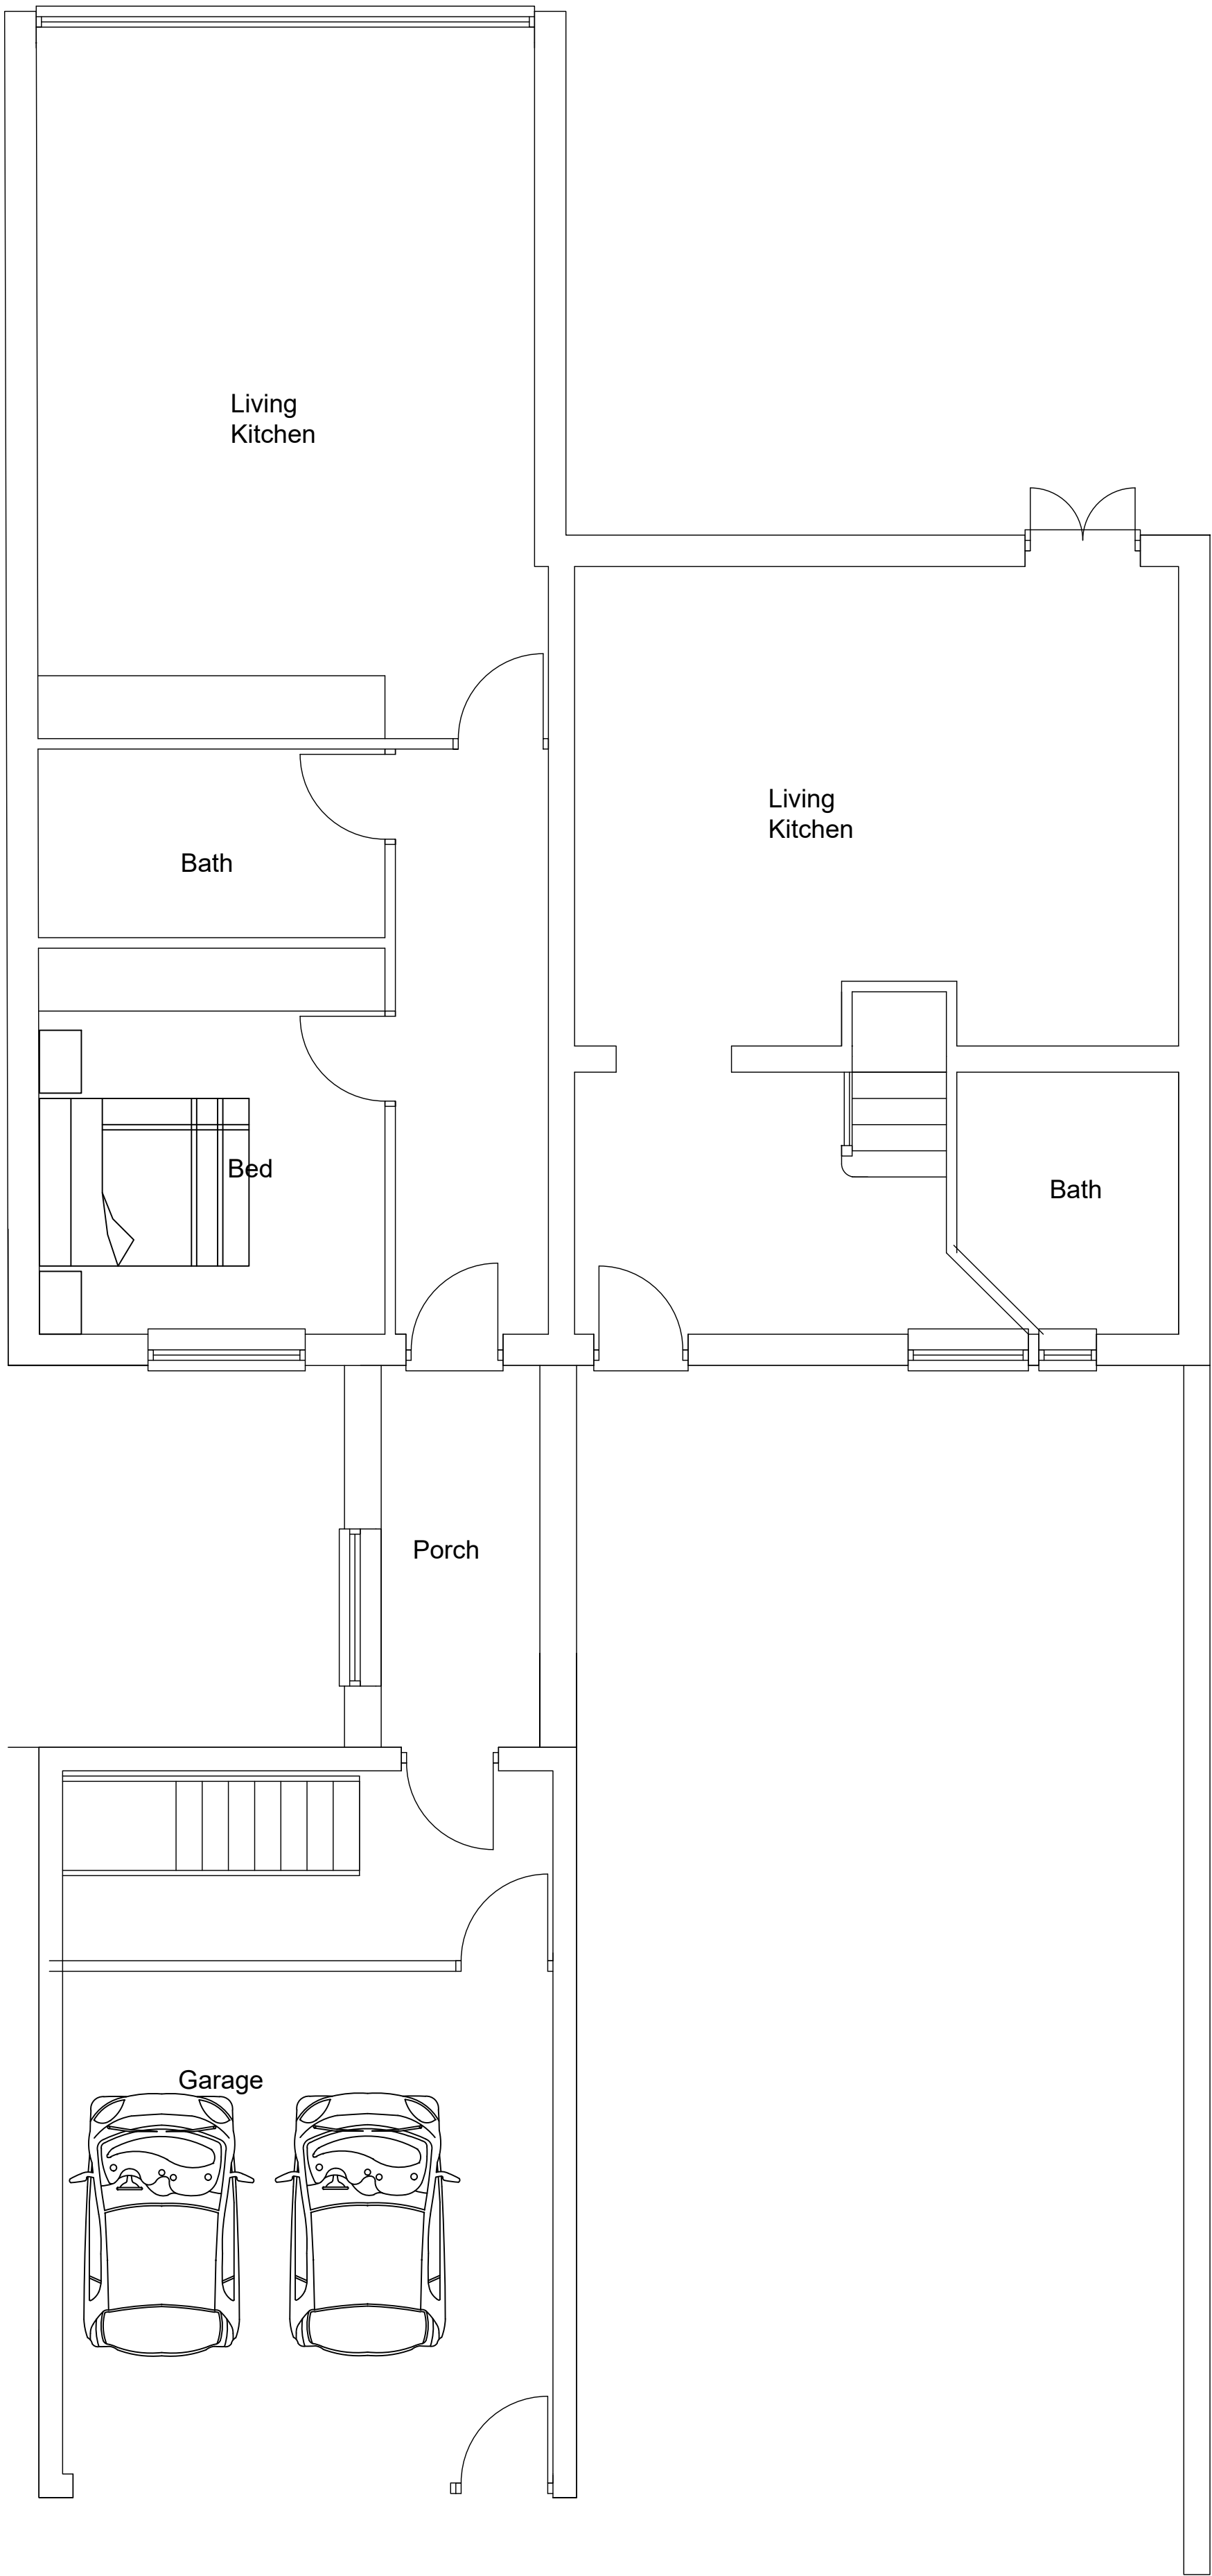


ALL DIMENSIONS TO BE CHECKED ON SITE
IF IN DOUBT - ASK AAL
NO WORK TO COMMENCE ON-SITE PRIOR TO
PLANNING CONSENT BEING OBTAINED AND
BUILDING REGULATIONS APPROVED
COPYRIGHT
NOT TO BE REPRODUCED WITHOUT THE
WRITTEN AUTHORITY OF AAL

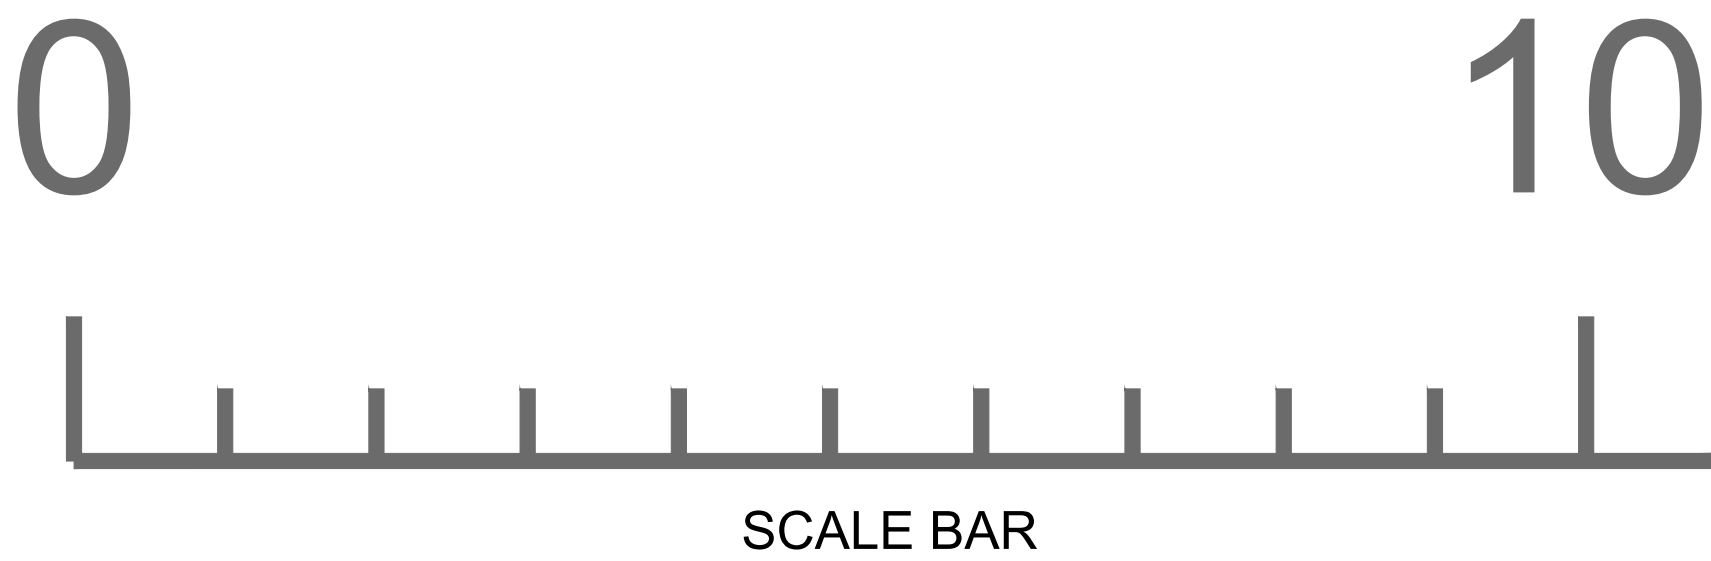

D Walls to be demolished 8/11/23
C Door to garage added 5/7/23
B Name amended 22/6/23
A Scale Bar amended 9/5/23

HIGH PEAK
THE OLD GARAGE, ALBERT STREET
HADFIELD

PROPOSED PITCHED ROOF & DORMER TO GARAGE
M WINTERBOTTOM

PLANS

AS PROPOSED

2308 03d 1:50@A1 APRIL 23



Alderley Architecture Limited
Ridge Farm
79 The Ridge
Marple
Stockport
SK6 7ER
Tel : 07785 230069
E Mail : andy@alderleyarchitecture.co.uk