



ALL DIMENSIONS TO BE CHECKED ON SITE
IF IN DOUBT - ASK AAL
NO WORK TO COMMENCE ON SITE PRIOR TO
PLANNING CONSENT BEING OBTAINED AND
BUILDING REGULATIONS APPROVED
COPYRIGHT
NOT TO BE REPRODUCED WITHOUT THE
WRITTEN AUTHORITY OF AAL

Natural welsh slate to roof
Proposed 100mm dia half round black
uPVC rainwater goods
uPVC windows to be as or similar to
existing
Demolish existing defective walls and
rebuild in similar materials - coursed
random stone.

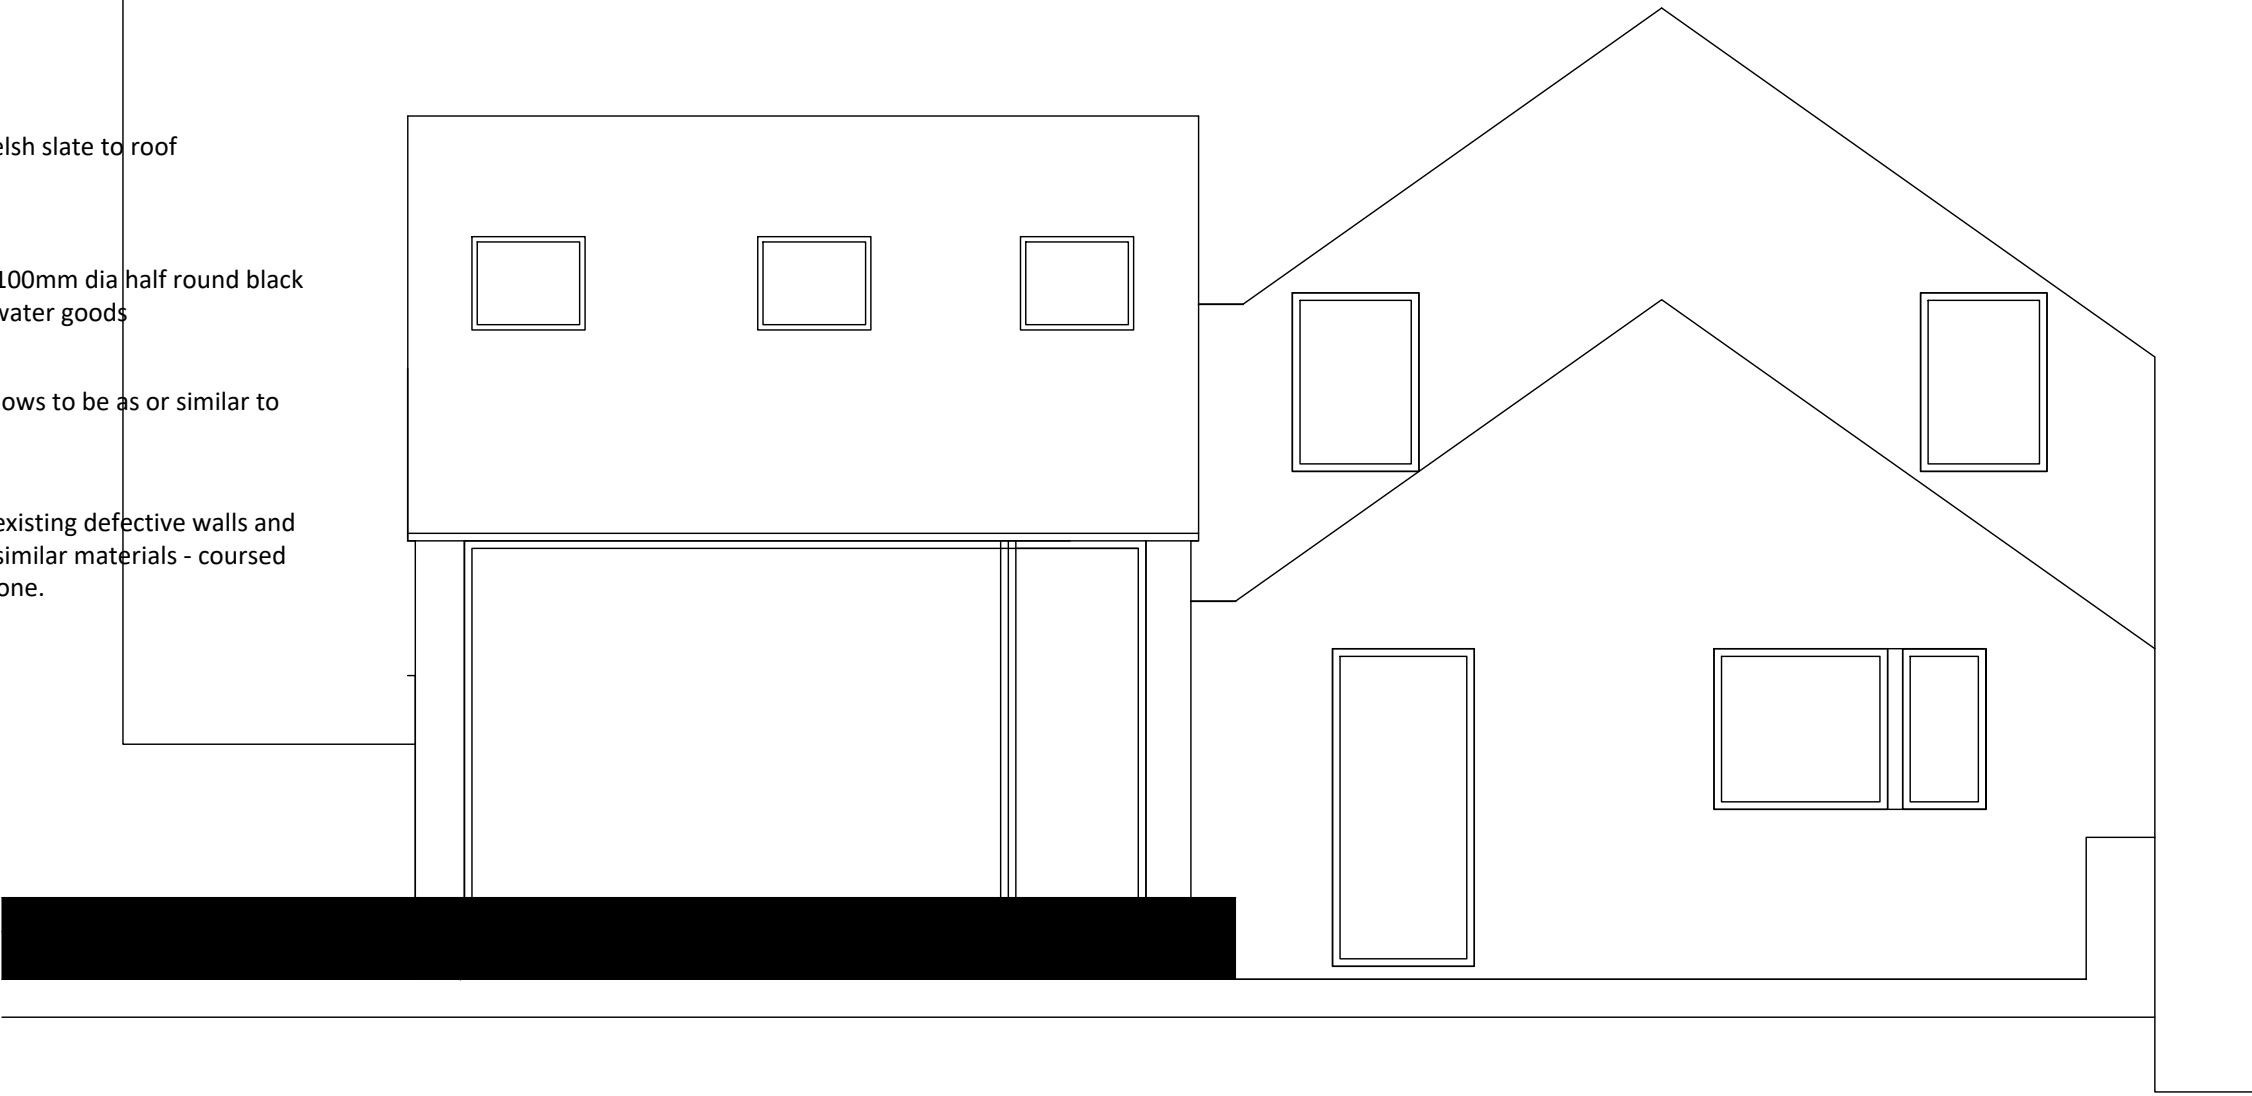


FRONT ELEVATION - SE

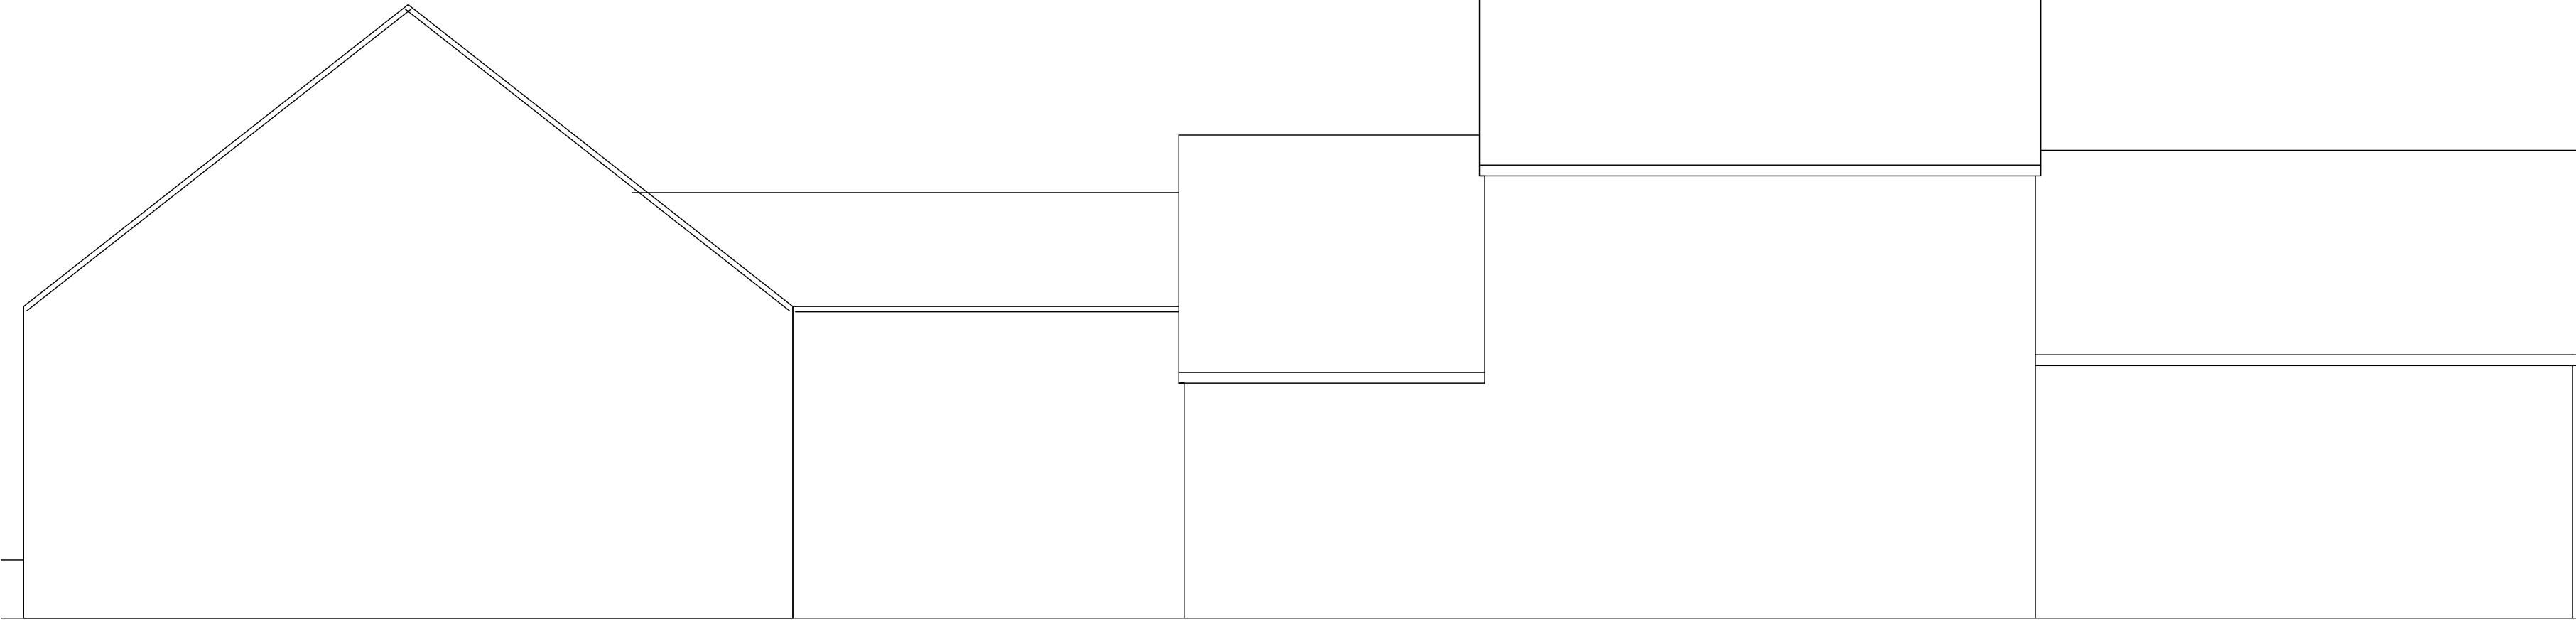


SIDE ELEVATION - NE

Natural welsh slate to roof
Proposed 100mm dia half round black
uPVC rainwater goods
uPVC windows to be as or similar to
existing
Demolish existing defective walls and
rebuild in similar materials - coursed
random stone.

Natural welsh slate to roof
Proposed 100mm dia half round black
uPVC rainwater goods
uPVC windows to be as or similar to
existing
Demolish existing defective walls and
rebuild in similar materials - coursed
random stone.

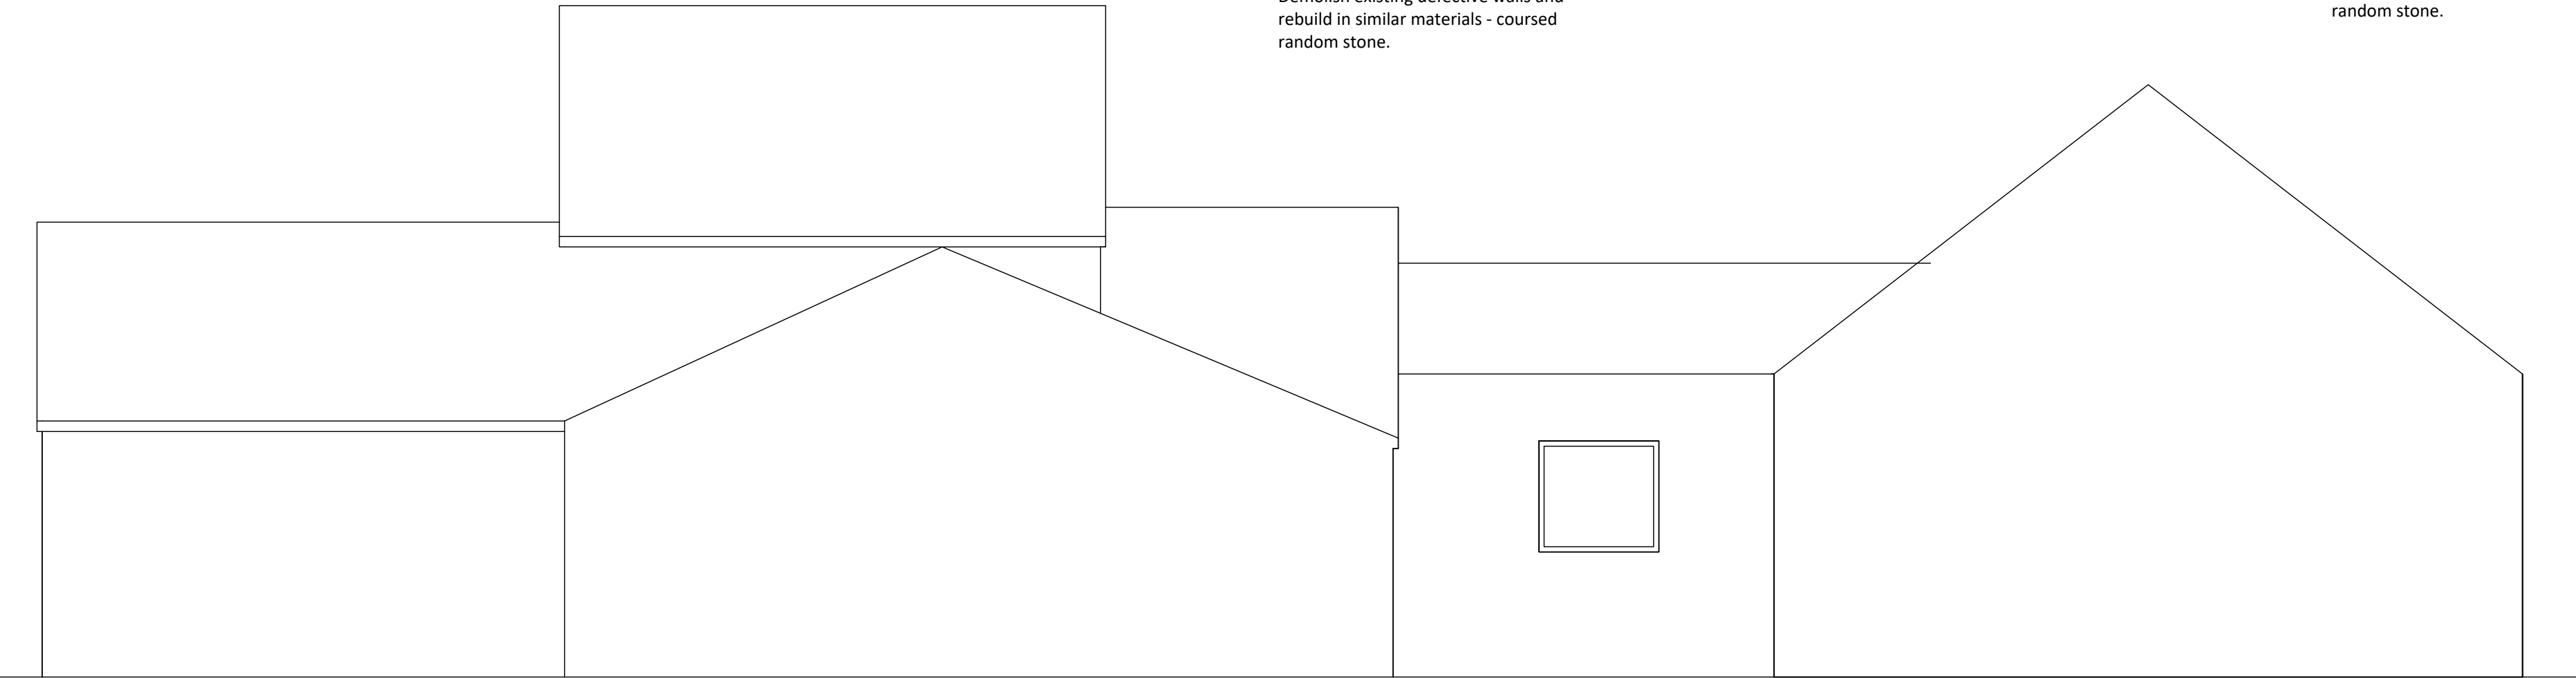

SIDE ELEVATION - SW

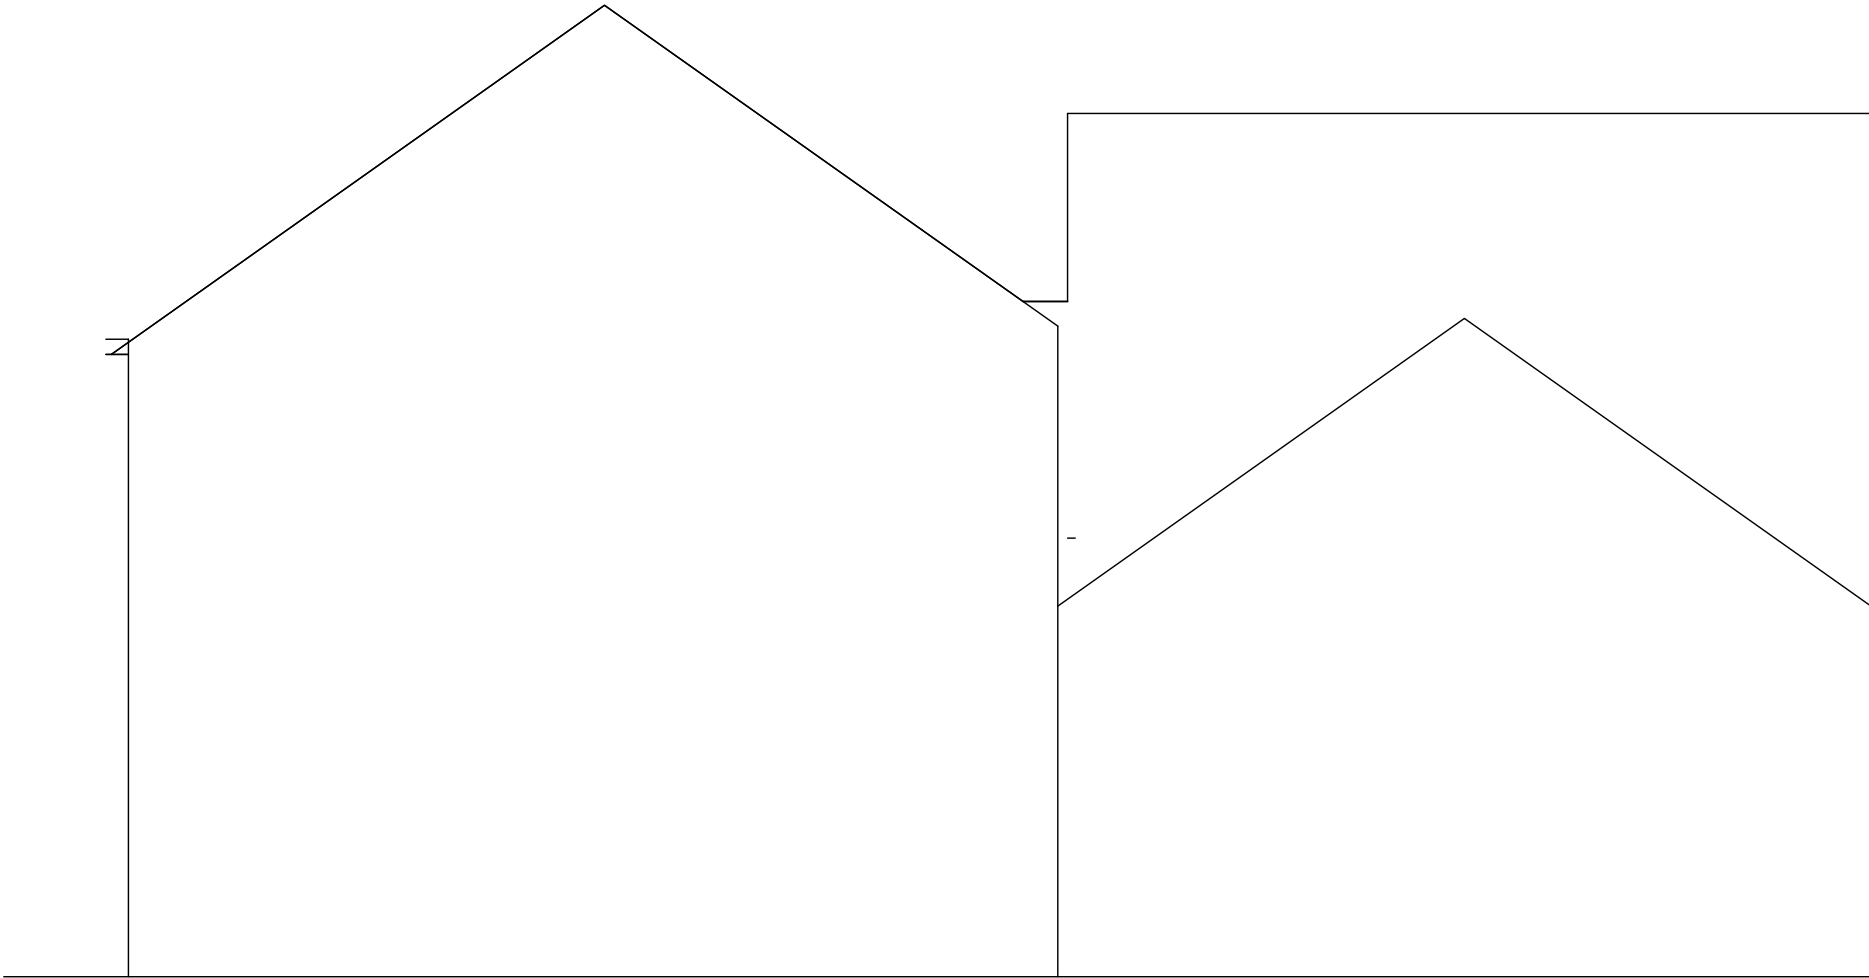

REAR ELEVATION - NW

Natural welsh slate to roof
Proposed 100mm dia half round black
uPVC rainwater goods
uPVC windows to be as or similar to
existing
Demolish existing defective walls and
rebuild in similar materials - coursed
random stone.

E Stone walls to be replaced 8/11/23
D Rear elev revised in line with front 17/7/23
C Elevations revised to LA requirements 4/7/23
B Name amended 22/6/23
A Scale Bar amended 9/5/23


HIGH PEAK
THE OLD GARAGE, ALBERT STREET
HADFIELD

PROPOSED PITCHED ROOF & DORMER TO GARAGE
M WINTERBOTTOM

ELEVATIONS

AS PROPOSED

2308 04e 1:50@A1 APRIL 23

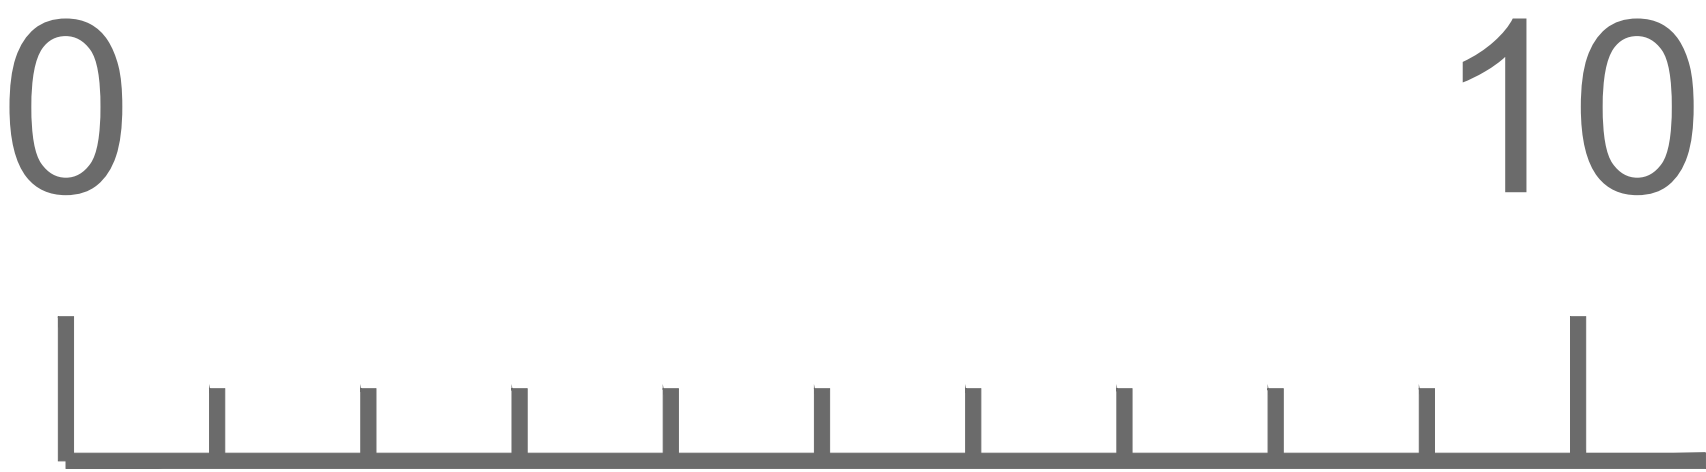

SCALE BAR



Alderley Architecture Limited
Ridge Farm
79 The Ridge
Marple
Stockport
SK6 7ER
Tel : 07785 230069
E Mail : andy@alderleyarchitecture.co.uk