A



Front Elevation



Side Elevation

Notes

Jennings Design Associates take no responsibility for any dimensions obtained by scaling from this drawing. If no dimension is shown the recipient must ascertain the dimension specifically from the Architect or by site measurement. Supplying this drawing in digital form is solely for convenience and no reliance may be placed on digital data. All data must be checked against hard copy. Dimensions must be checked on site. Any discrepancies must be reported to the Architect immediately. This drawing is copyright of Jennings Design Associates

KEY

1. Natural Slate Roof Tile (Manufacturer TBC, Colour: Blue Grey)
2. Ridge Tile (TBC)
3. Grit Stone Chimney
4. Black UPVC Fascia and Soffits (Swish BP or equivalent)
5. Black Zambelli-Steel-System Gutter & Downpipe
6. UPVC Double/Triple (TBC) Glazed Windows Colour Black externally, white internally
7. Natural Grit Stone walling 140mmm coursing at random lengths
8. Natural Grit Stone Cill/Head
9. Black Composite Entrance Door (Manufacturer TBC)
10. Retaining Wall (TBC - to engineers details)
11. Air bricks
12. Electric Meter
13. Vents (positions TBC)
14. Electric Vehicle Charging Point (positions TBC)



Rear Elevation

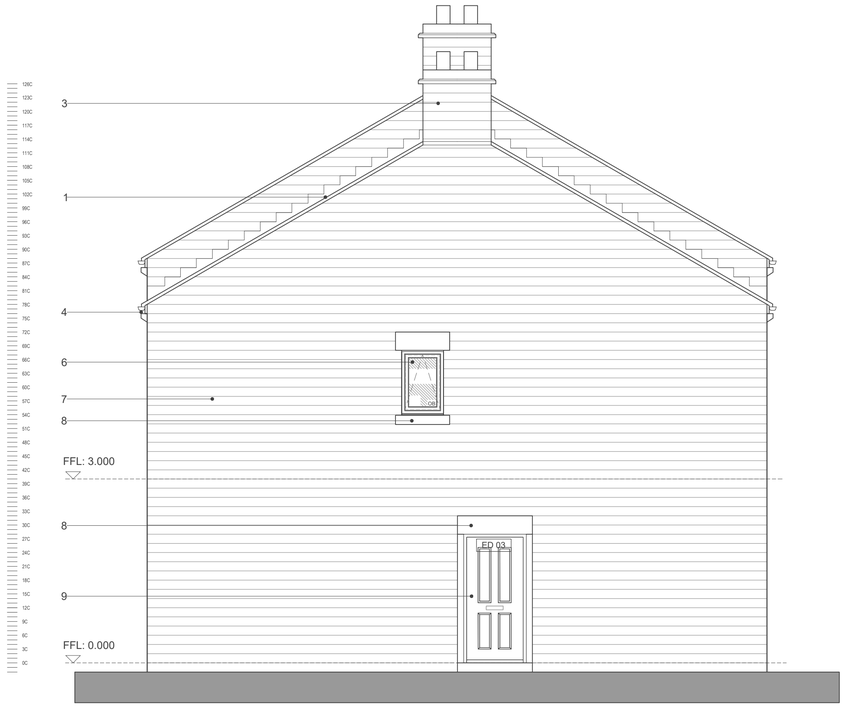

Side Elevation

Rev	Description	Date	By	Chk
P02	Updated materials notes	24/10/23	SJB	RH
P01	Initial Issue	-	-	-

jda architects
info@jda-architects.com
www.jda-architects.com
manchester: 0161 336 5011
liverpool: 0151 665 0112

Project Details:				
Simmondley Lane Glossop				
Client:				
Mellor Homes				
RIBA Workstage:			Status/Suitability Code:	
P Preliminary			S0	
Scale:	@ Original Size	Date:	Drawn By:	Checked By:
1:50	A1	Oct 23	DP	

Project Code	Originator	Vol/Sys	Level	Type	Role	Number
1283-JDA-Z1-ZZ-DR-A-0200						

Description	Rev
House Type A Elevations Eldon House and Chrome House	P02

Scale 1:100